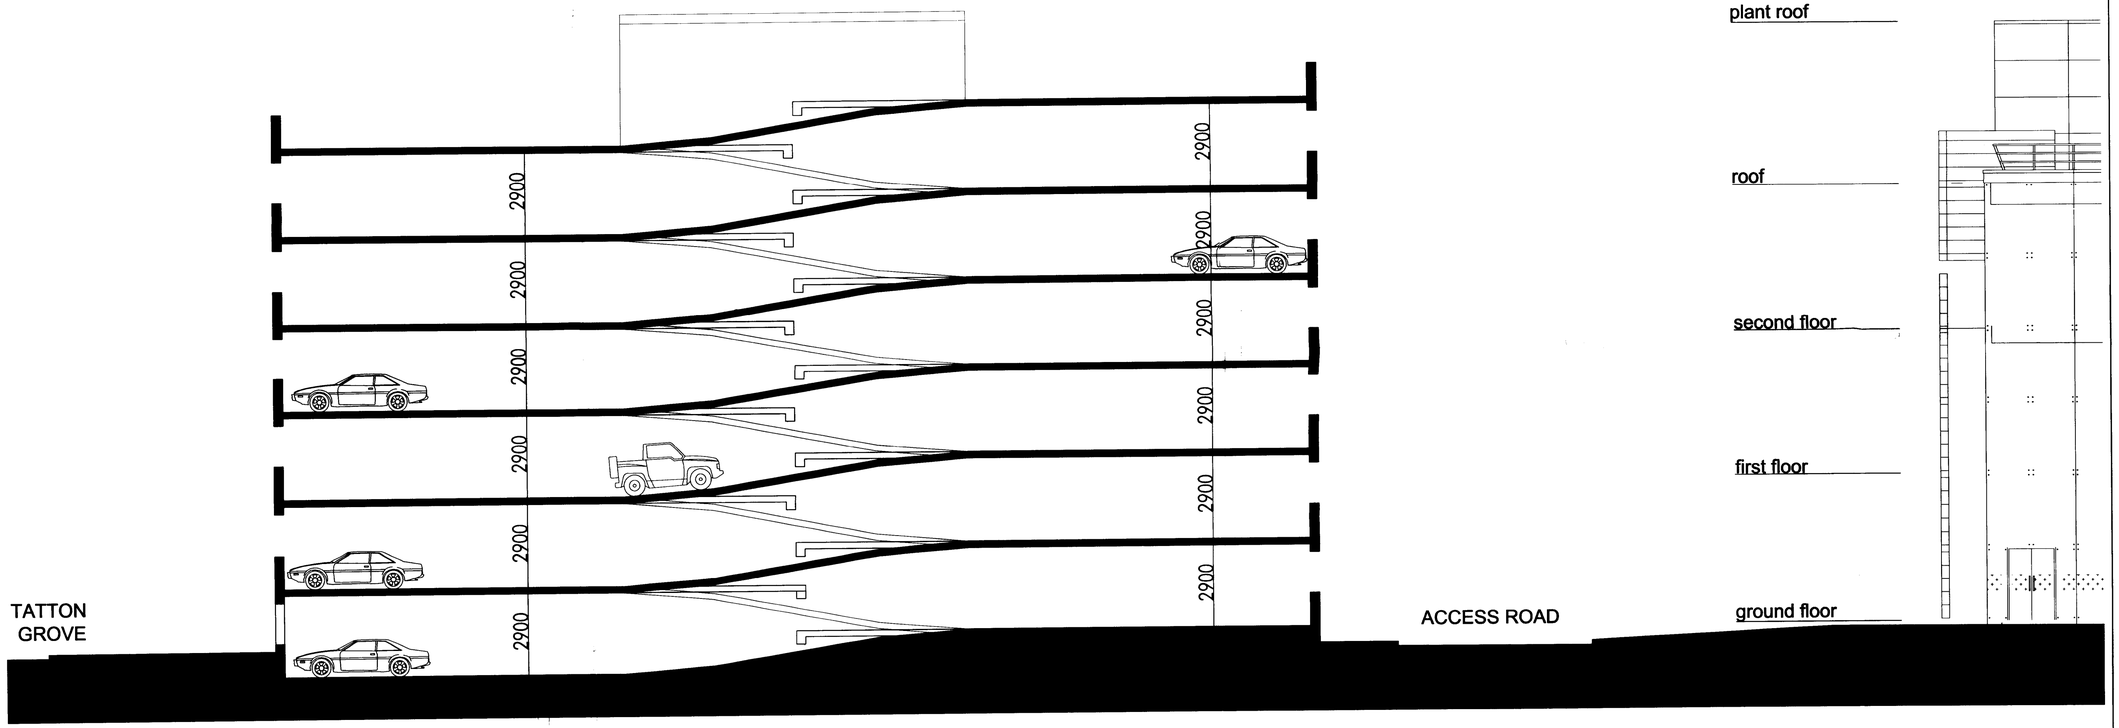



SECTION A - A

0 50
PAPER SCALE CHECK (mm)

7058	12_03	

REVISION	DATE	DRN	CHKD

THIS INFORMATION, WHETHER DRAWN OR AS A DATA FILE, IS COPYRIGHT AND ISSUED STRICTLY FOR USE ON THE PROJECT FOR WHICH IT IS PROVIDED.

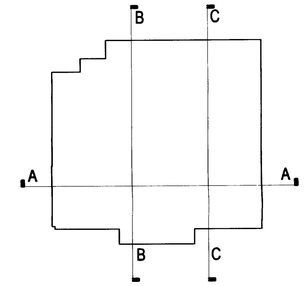

Note:
For Section BB & CC refer to drawing 7058-12-02



CHRISTIE HOSPITAL
NHS TRUST
Multi-Storey Car Park

GENERAL ARRANGEMENT
SECTION A-A

Fairhursts
ARCHITECTS
Manchester 0161 236 7722 Eastleigh 0238 062 9202
The Fairhursts Design Group

DRAWN	DATE	CHKD	SCALE	CODE
hrs	March 08	igf	1 : 100	11

7058	12_03	