North City Shopping Centre

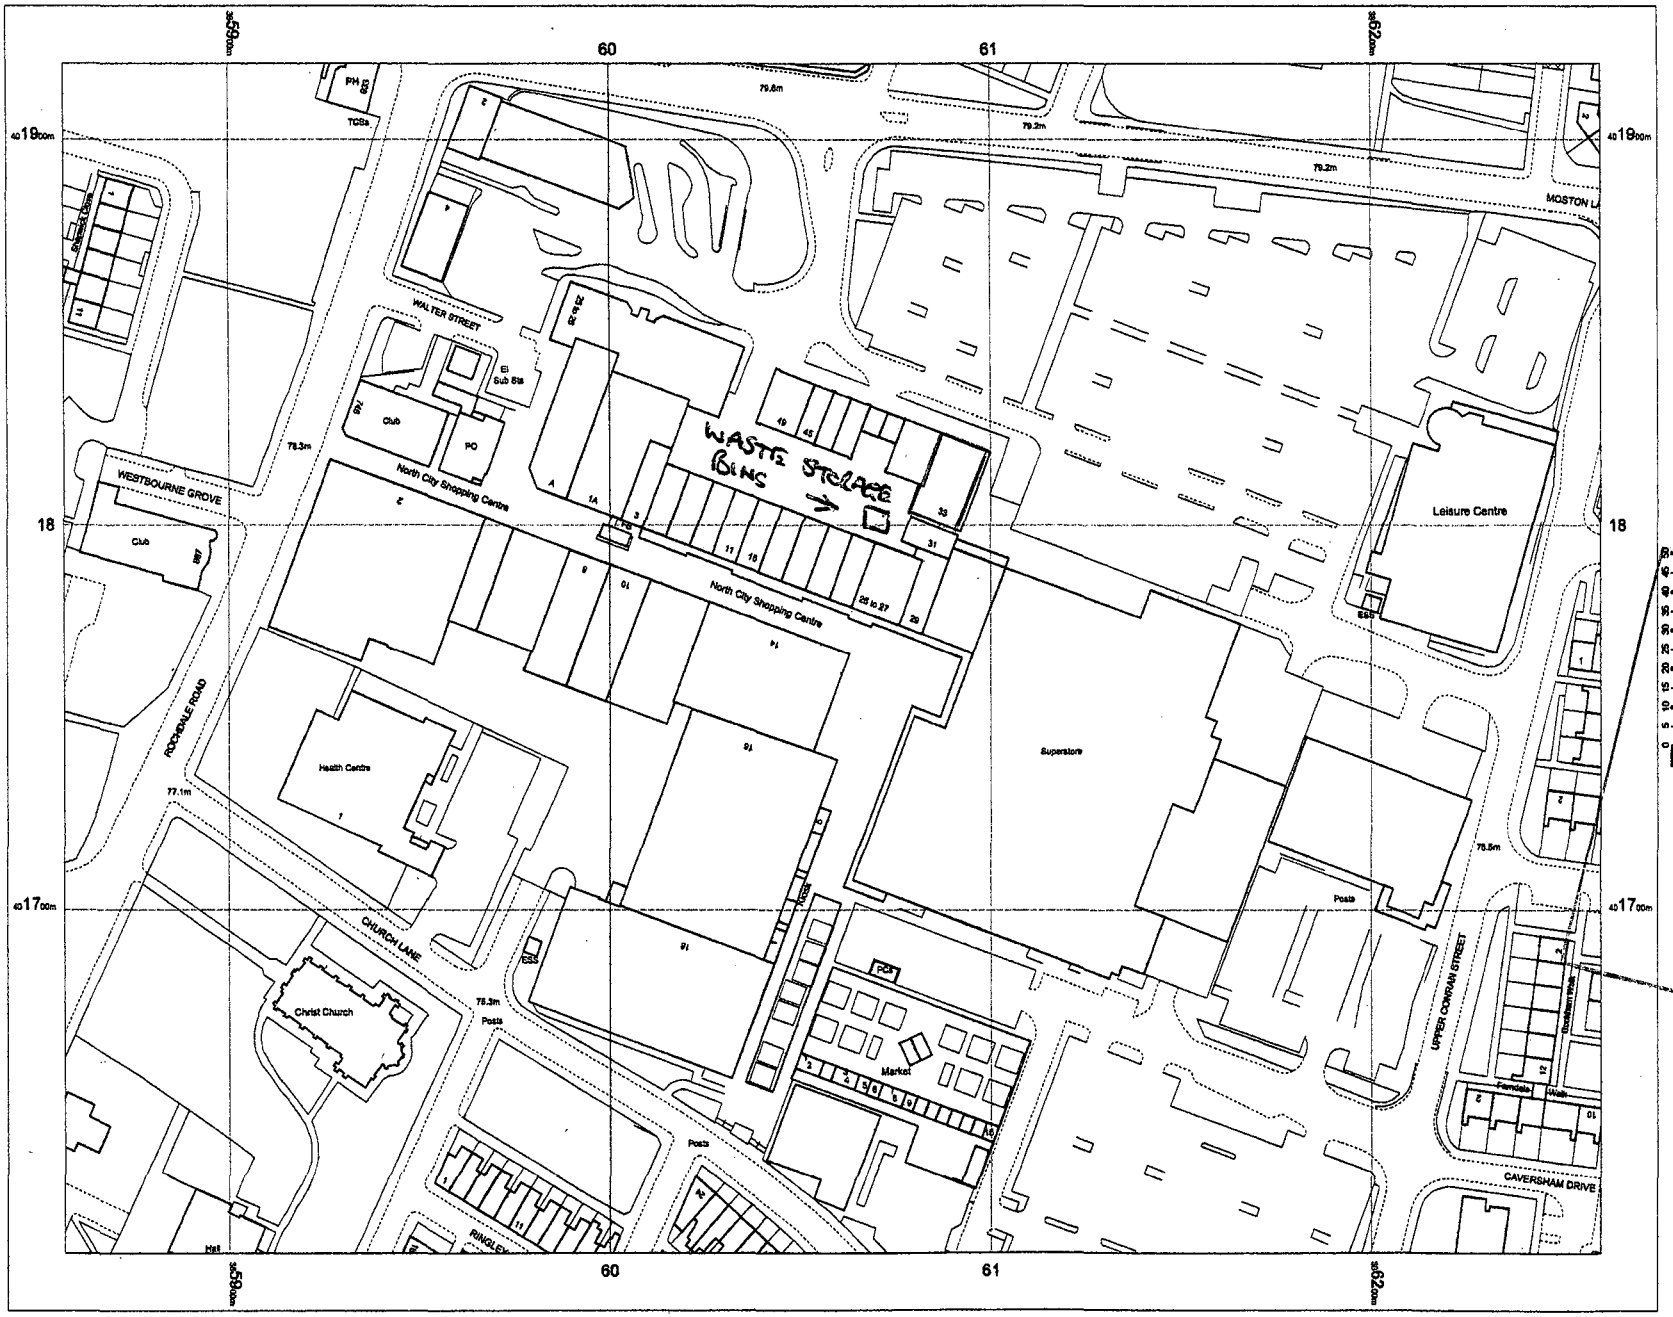

PLANNING AND BUILDING CONTROL
04 MAY 2012

OS Mastermap
03 May 2012, ID:
BLJT-00147709
www.planningapplicationmaps.co.uk

1:1250 scale print at A3, Centre: 388059 E, 401765 N

©Crown Copyright. Licence no. 100019980

Mapping sourced from Ordnance Survey

bluejet mapping