EXISTING FRONT ELEVATION




**SCALE 1 / 200 @ A4**

Rev Notes Date

Do not scale from this drawing. Check all dimensions on site
Site Location plan

Quantity Surveyor

Structural Engineer

Other

Project
OLDHAM STREET
Existing Elevations

Title
EXISTING FRONT ELEVATION

ARCHITECTURAL DRAWING SERVICES

INFORMATION

| Scale: 1:200 @ A4 | Drawn: JS | Security | Date: 17/01/2011 |
|---|---|---|---|

| Project No. | Drawing No. | Revision |
|---|---|---|
| ADS_00017 | ADS-00017-(sk)-001 | - |

EXISTING FRONT ELEVATION




**SCALE 1 / 200 @ A4**

Rev Notes Date

Do not scale from this drawing. Check all dimensions on site
Site Location plan

Graphic Scale

Quantity Surveyor

Structural Engineer

Client

Project
OLDHAM STREET
Existing Elevations

Title
EXISTING FRONT ELEVATION

ARCHITECTURAL DRAWING SERVICES

INFORMATION

| Scale: 1:200 @ A4 | Drawn: JS | Issued: | Date: 17/01/2011 |
|---|---|---|---|

| Project No: | Drawing No: | Revision: |
|---|---|---|
| ADS_00017 | ADS-00017-[sk]- 001 | . |

EXISTING SIDE ELEVATION




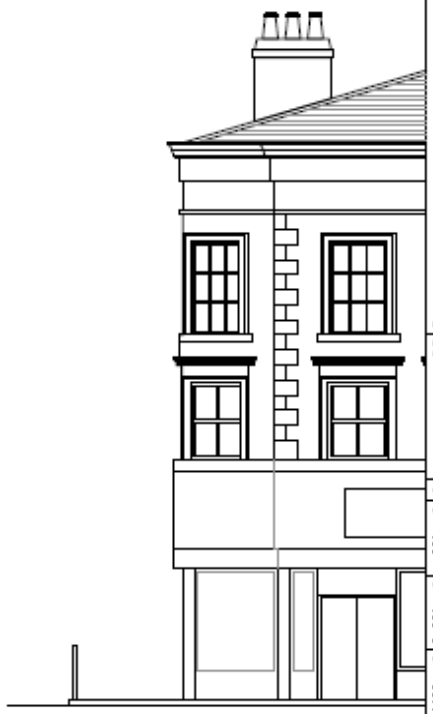

**SCALE 1 / 200 @ A4**

| Rev | Notes | Date |
|---|---|---|

Do not scale from this drawing. Check all dimensions on site
Site Location plan

Graphic Scale

Quantity Surveyor

Structural Engineer

Client

Project
OLDHAM STREET
Existing Elevations

Title
EXISTING SIDE ELEVATION

ARCHITECTURAL DRAWING SERVICES

INFORMATION

| Scale: 1:200 @ A4 | Drawn: JB | Issued: | Date: 17/01/2011 |
|---|---|---|---|

| Project No: | Drawing No: | Revision: |
|---|---|---|
| ADS_00017 | ADS-00017-(sk)-002 | - |

EXISTING SIDE ELEVATION

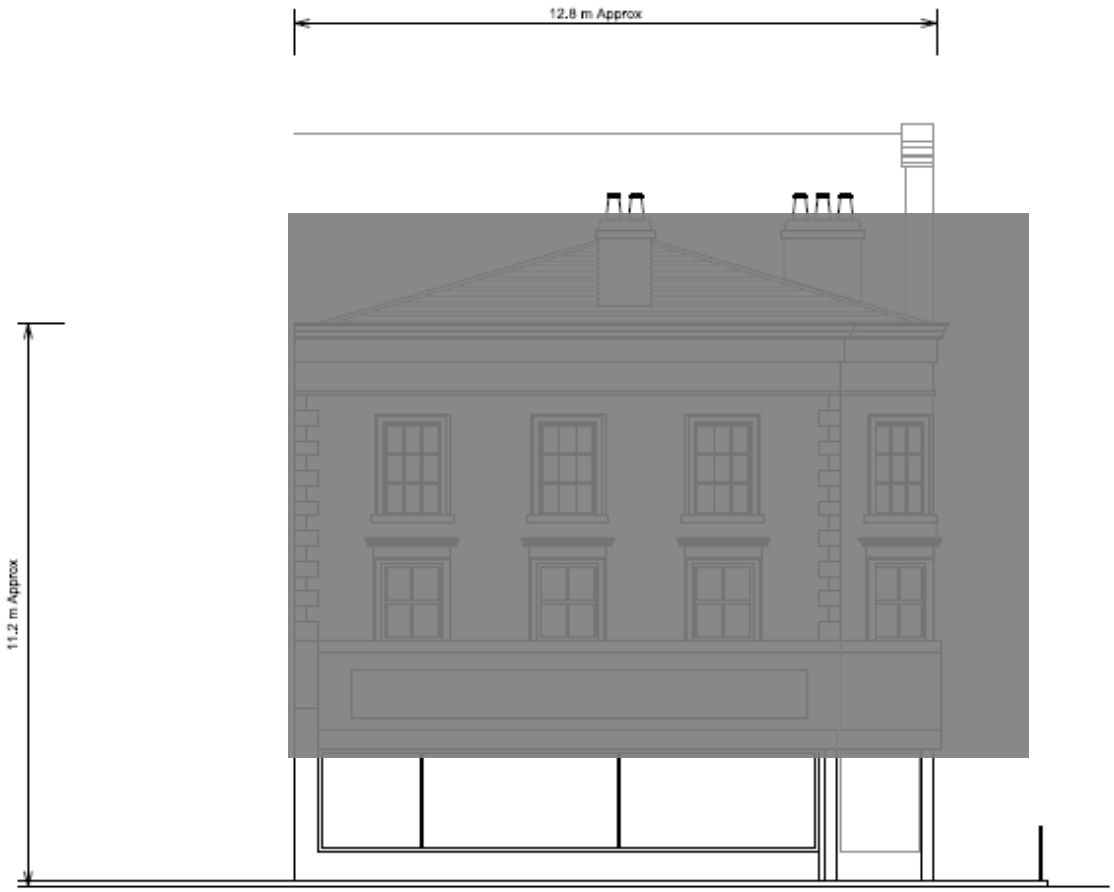




**SCALE 1 / 200 @ A4**

| Rev | Notes | Date |
|---|---|---|

Do not scale from this drawing. Check all dimensions on site
Site Location plan

Graphic Scale

Quantity Surveyor

Structural Engineer

Client

Project
OLDHAM STREET
Existing Elevations

Title
EXISTING SIDE ELEVATION


UNIT 2A
75 LEIGH GROVE
LONDON E9 7PQ
T: +44 (0)7776 [illegible]
E: [illegible]
ARCHITECTURAL DRAWING SERVICES


INFORMATION

| Scale: 1:200 @ A4 | Drawn: JB | Issued: | Date: [illegible] |
|---|---|---|---|

| Project No: | Drawing No: | Revision: |
|---|---|---|
| ADS_00017 | ADS-00017-(sk)-002 | . |


All Enquiries
WAN STREET
EXOTIC PETS
& HYDROPONICS
OPEN 7 DAYS


All Enquiries
SALE
Religion
DILLINJA, BIE
clique
THE CRAIG CHARLES FUNK & SOUL CLUB
THE PERCEPTIONS
soulution
UNITY RADIO
92.8


All Enquiries