

FRONT ELEVATION

Seperate entrance to upper floors (disused)

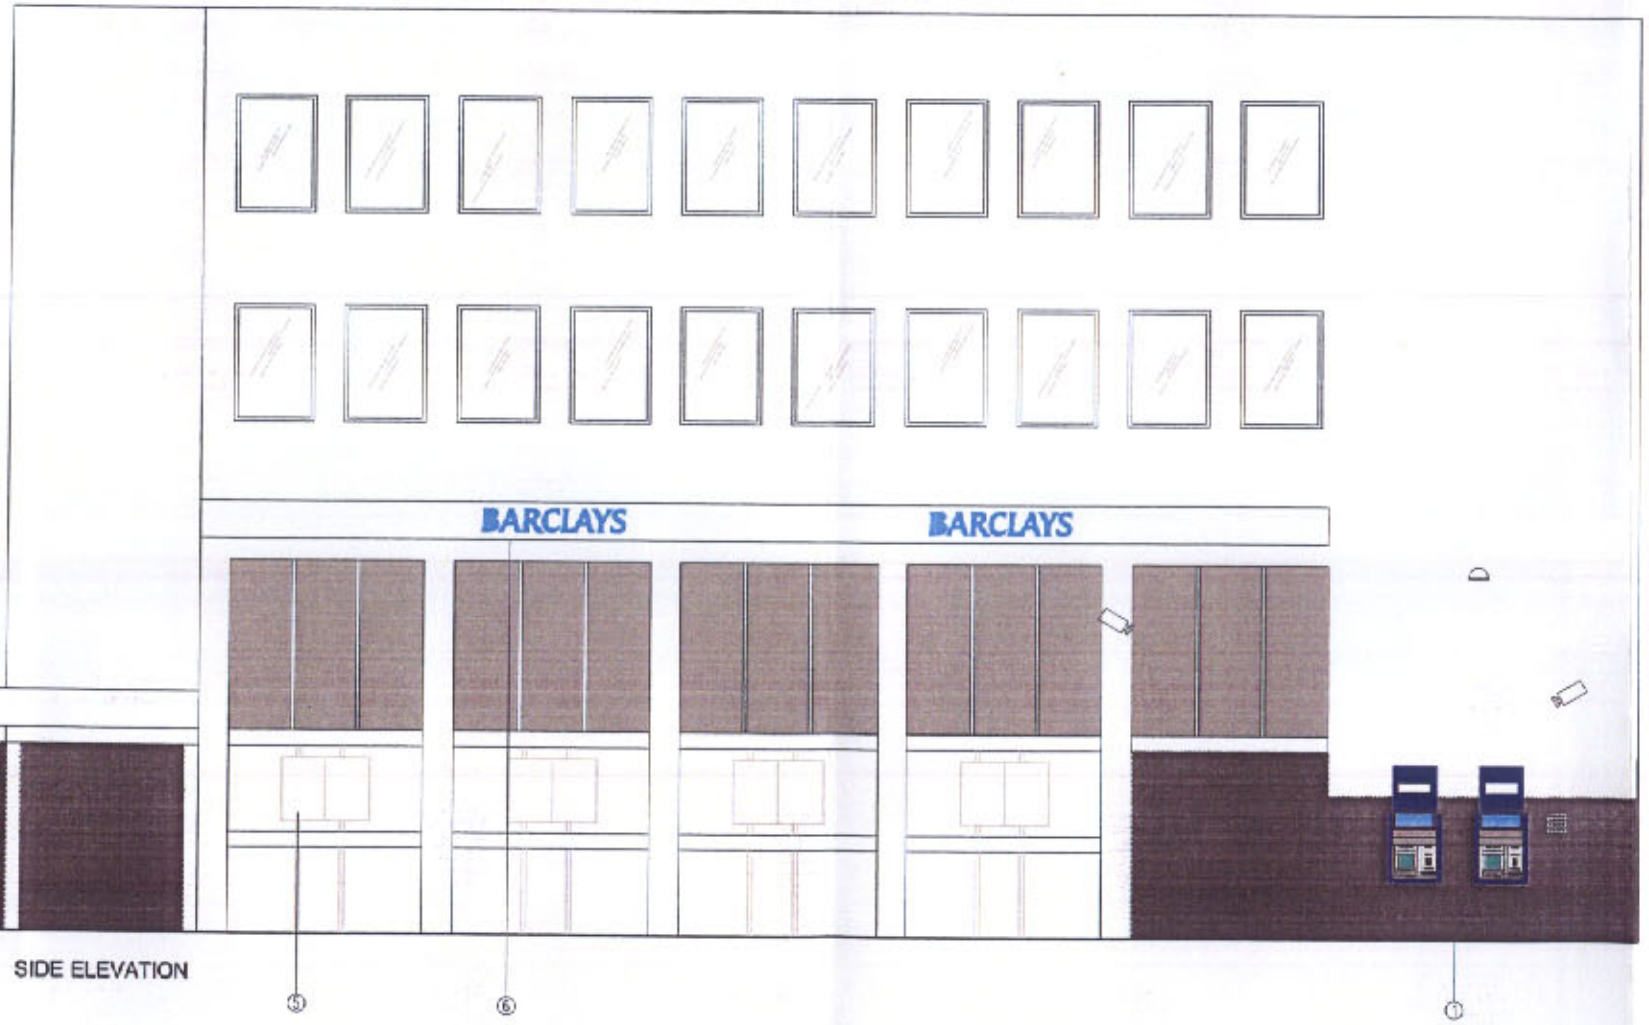

SIDE ELEVATION

SCALE
0 1m 5m 10m

KEY
① Existing ATM's
② Existing Main Entrance Door
③ Opening Hour Sign
④ Existing Auto Door Push Pad
⑤ Merchandising posters
⑥ Existing Fascia Signage

NOTE
This drawing has been prepared from historical information that cannot be guaranteed accurate
Responsibility is not accepted for errors made by others in scaling from this drawing. All construction information should be taken from figured dimensions only.
All dimensions should be checked on site prior to the manufacture of any components

HATCHING

- New Secure partition wall.
- New Partition wall.
- Existing Partition wall
- Solid walls
- Amtico Stone Effect Flooring
- Amtico Steamed Ash Flooring
- Barrier matting
- 2008 Hard Flooring
- Area not in scope

KEY

BM = Branch Manager
ABM = Assistant Branch Manager
CM = Cash Manager
PB = Personal Banker
PREM = Premier Banking
LB = Local Business
BFP = Barclays Financial Planning
MA = Mortgage Advisor
STU = Student Banking
MU = Multiple Use

DATE	REV	DRWN	CHECKED	NOTES

S&W STOREPLANNING™
EXMOUTH HOUSE
3 - 11 PINE STREET
LONDON
EC1R 0JL
PHONE: 020 7713 9900
FAX: 020 7713 9910
swdesign@swsdesign.co.uk

Project
MANCHESTER UNI
137 OXFORD ROAD
MANCHESTER
M1 7EA
PIM No. 12065

PLANNING
ACK'D
REPLIED
RECD 17 DEC 2007
BARCLAYS
M
DATE

Drawing Title
ELEVATIONS
AS EXISTING
LIGHT REFRESH 2007

Branch Sort Code	Branch ID	Supplier Project No	
20-55-13	XX	D8749-156	
Scale	Drawn	Checked	Date
1:100@A3	HE	JC	22.11.07
Drg.No D8749-156_300			Revision -

Barclays FM Project No. PS02498