
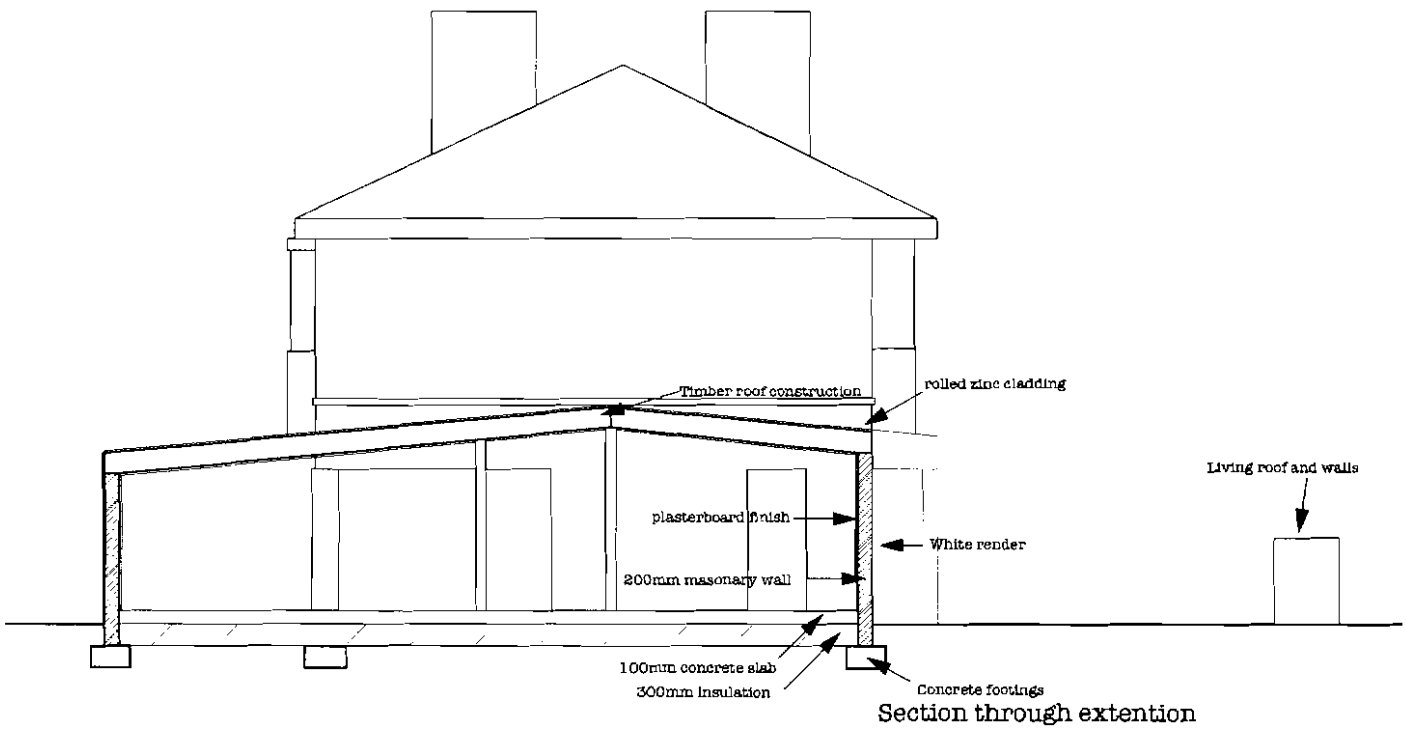



Section through extention

Proposed Extention to No:8 Albemarle Avenue, M20 1HX, Manchester.	**A.J. Woodcock** Pletterijstraat 176 2515 AZ, Den Haag The Netherlands 1.970901.003 SBA
	Date 30 August 2008
	Scale 1:100

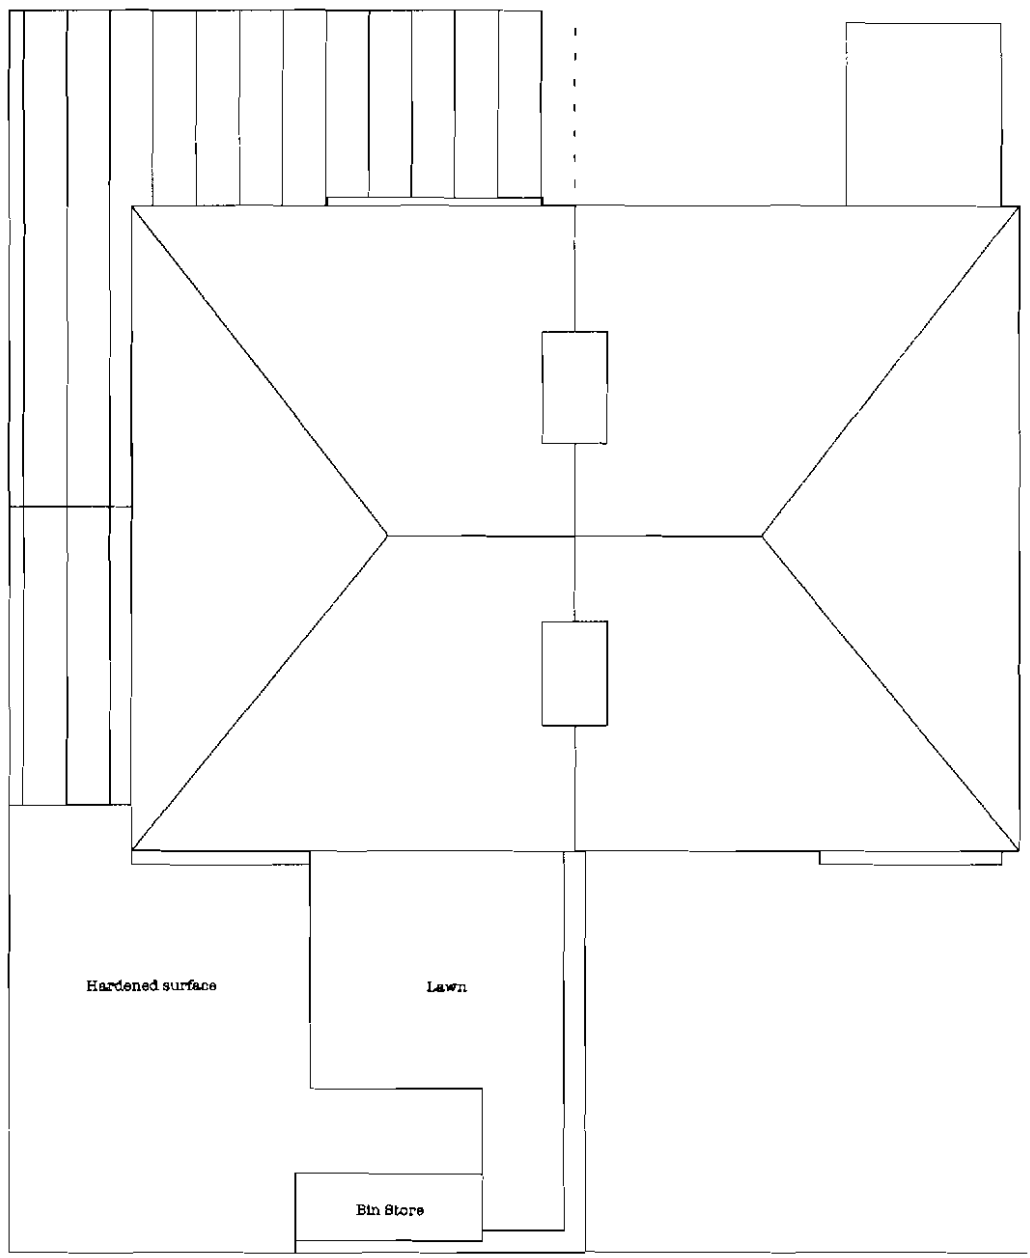

Plan view Albemarle road

	A.J. Woodcock Pletterijstraat 176 2515 AZ, Den Haag The Netherlands 1.970901.003 SBA
Proposed Extention to No:8 Albemarle Avenue, M20 1HX, Manchester.	Date 30 August 2008
	Scale 1:100

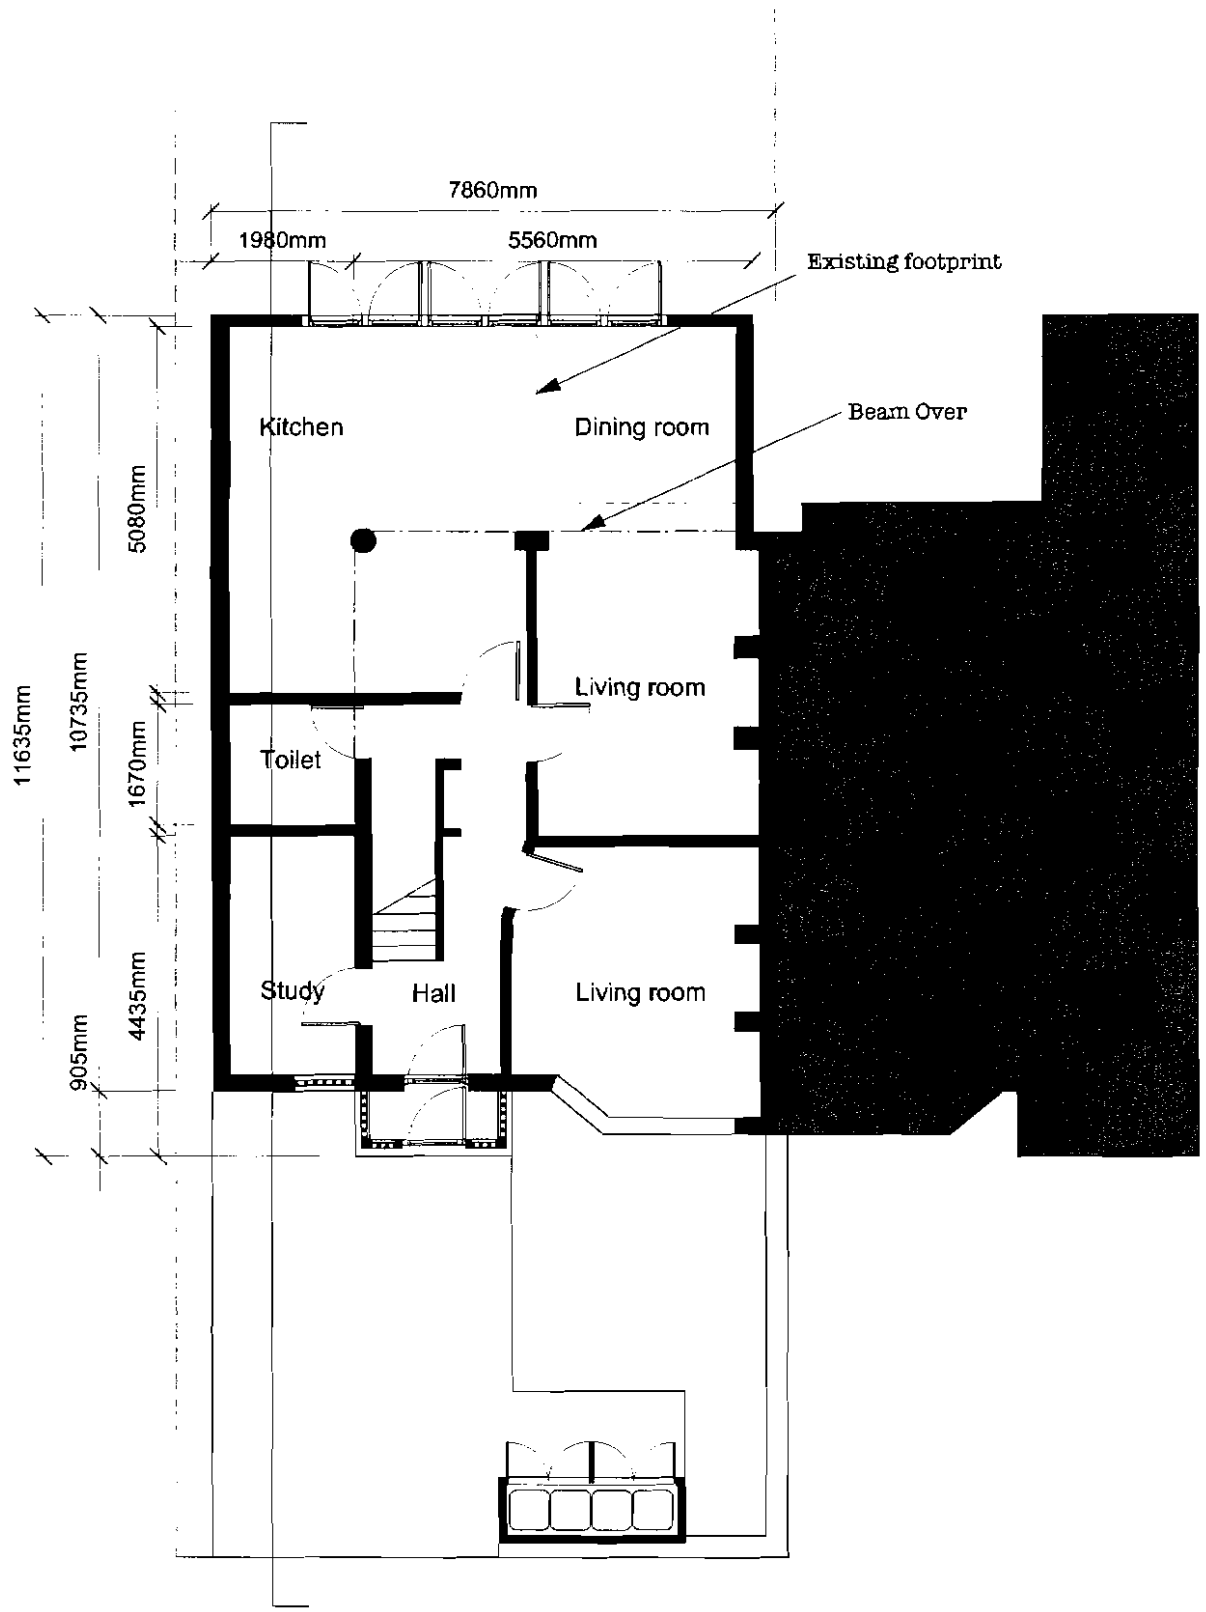

Plan proposed extention Albemarle road

Proposed Extention to No:8 Albemarle Avenue, M20 1HX, Manchester.	**A.J. Woodcock** Pletterijstraat 176 2515 AZ, Den Haag The Netherlands 1.970901.003 SBA
	Date 30 August 2008
	Scale 1:100




Garden Elevation




Street Elevation

Proposed Extention to No:8 Albemarle Avenue, M20 1HX, Manchester.	**A.J. Woodcock** Pletterijstraat 176 2515 AZ, Den Haag The Netherlands 1.970901.003 SBA
	Date 30 August 2008
	Scale 1:100

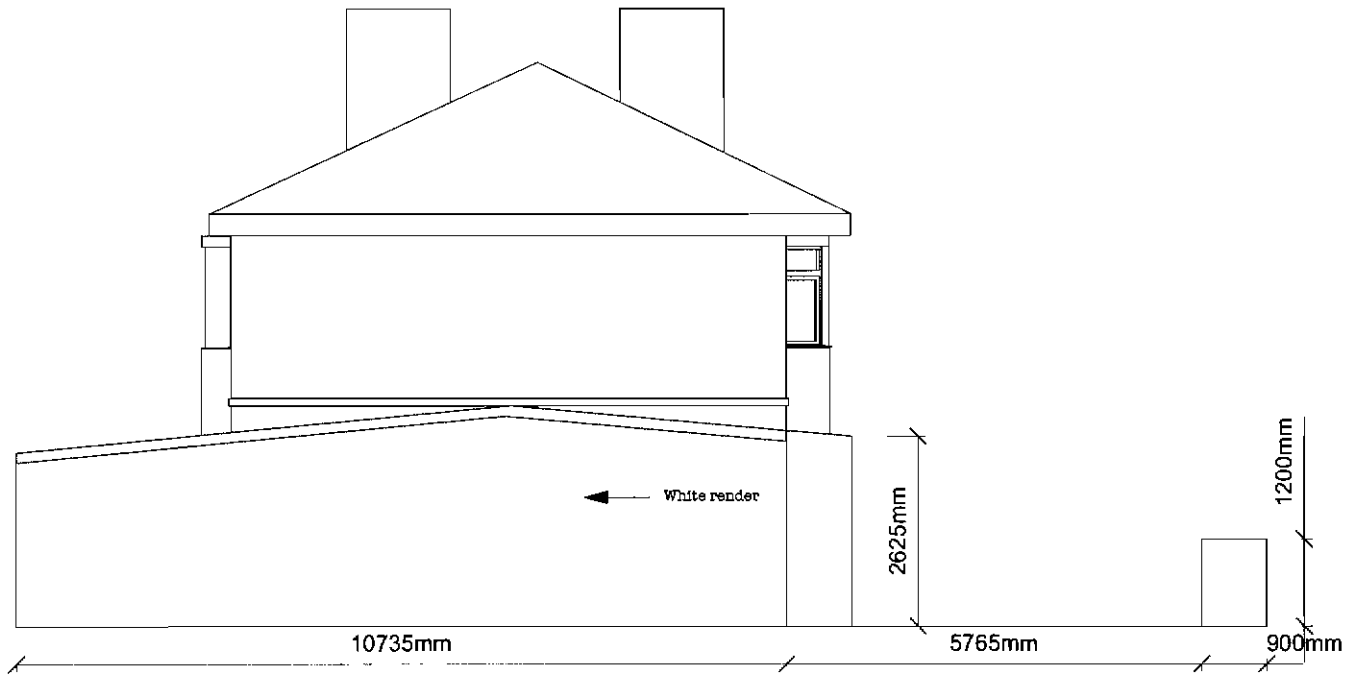

Side Elevation

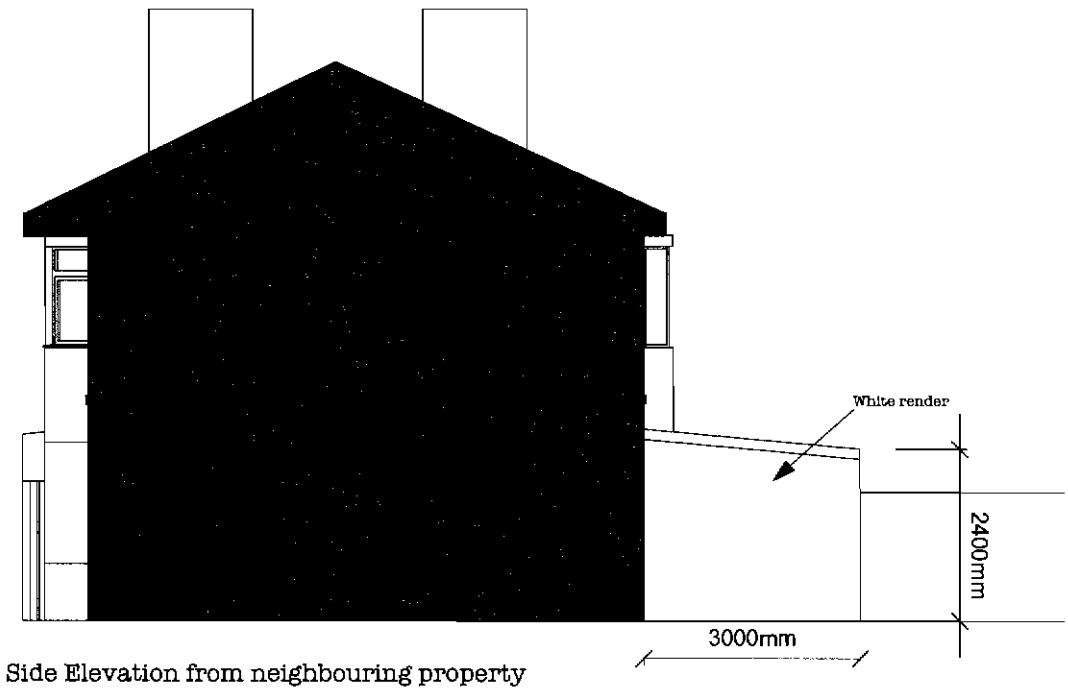

Side Elevation from neighbouring property

Proposed Extention to No:8 Albemarle Avenue, M20 1HX, Manchester.	**A.J. Woodcock** Pletterijstraat 176 2515 AZ, Den Haag The Netherlands 1.970901.003 SBA
	Date 30 August 2008
	Scale 1:100