LEGEND

DENOTES LOCATION OF PROPOSED EXTERNAL LIGHTS / SENSORS

AREA OF NEW CONCRETE HARSTANDING

NEW 2.4M HIGH GALVANISED STEEL WELDED MESH SECURITY FENCING TO PERIMETER

NEW 3M HIGH CLOSE BOARDED, ACCOUSTIC FENCE

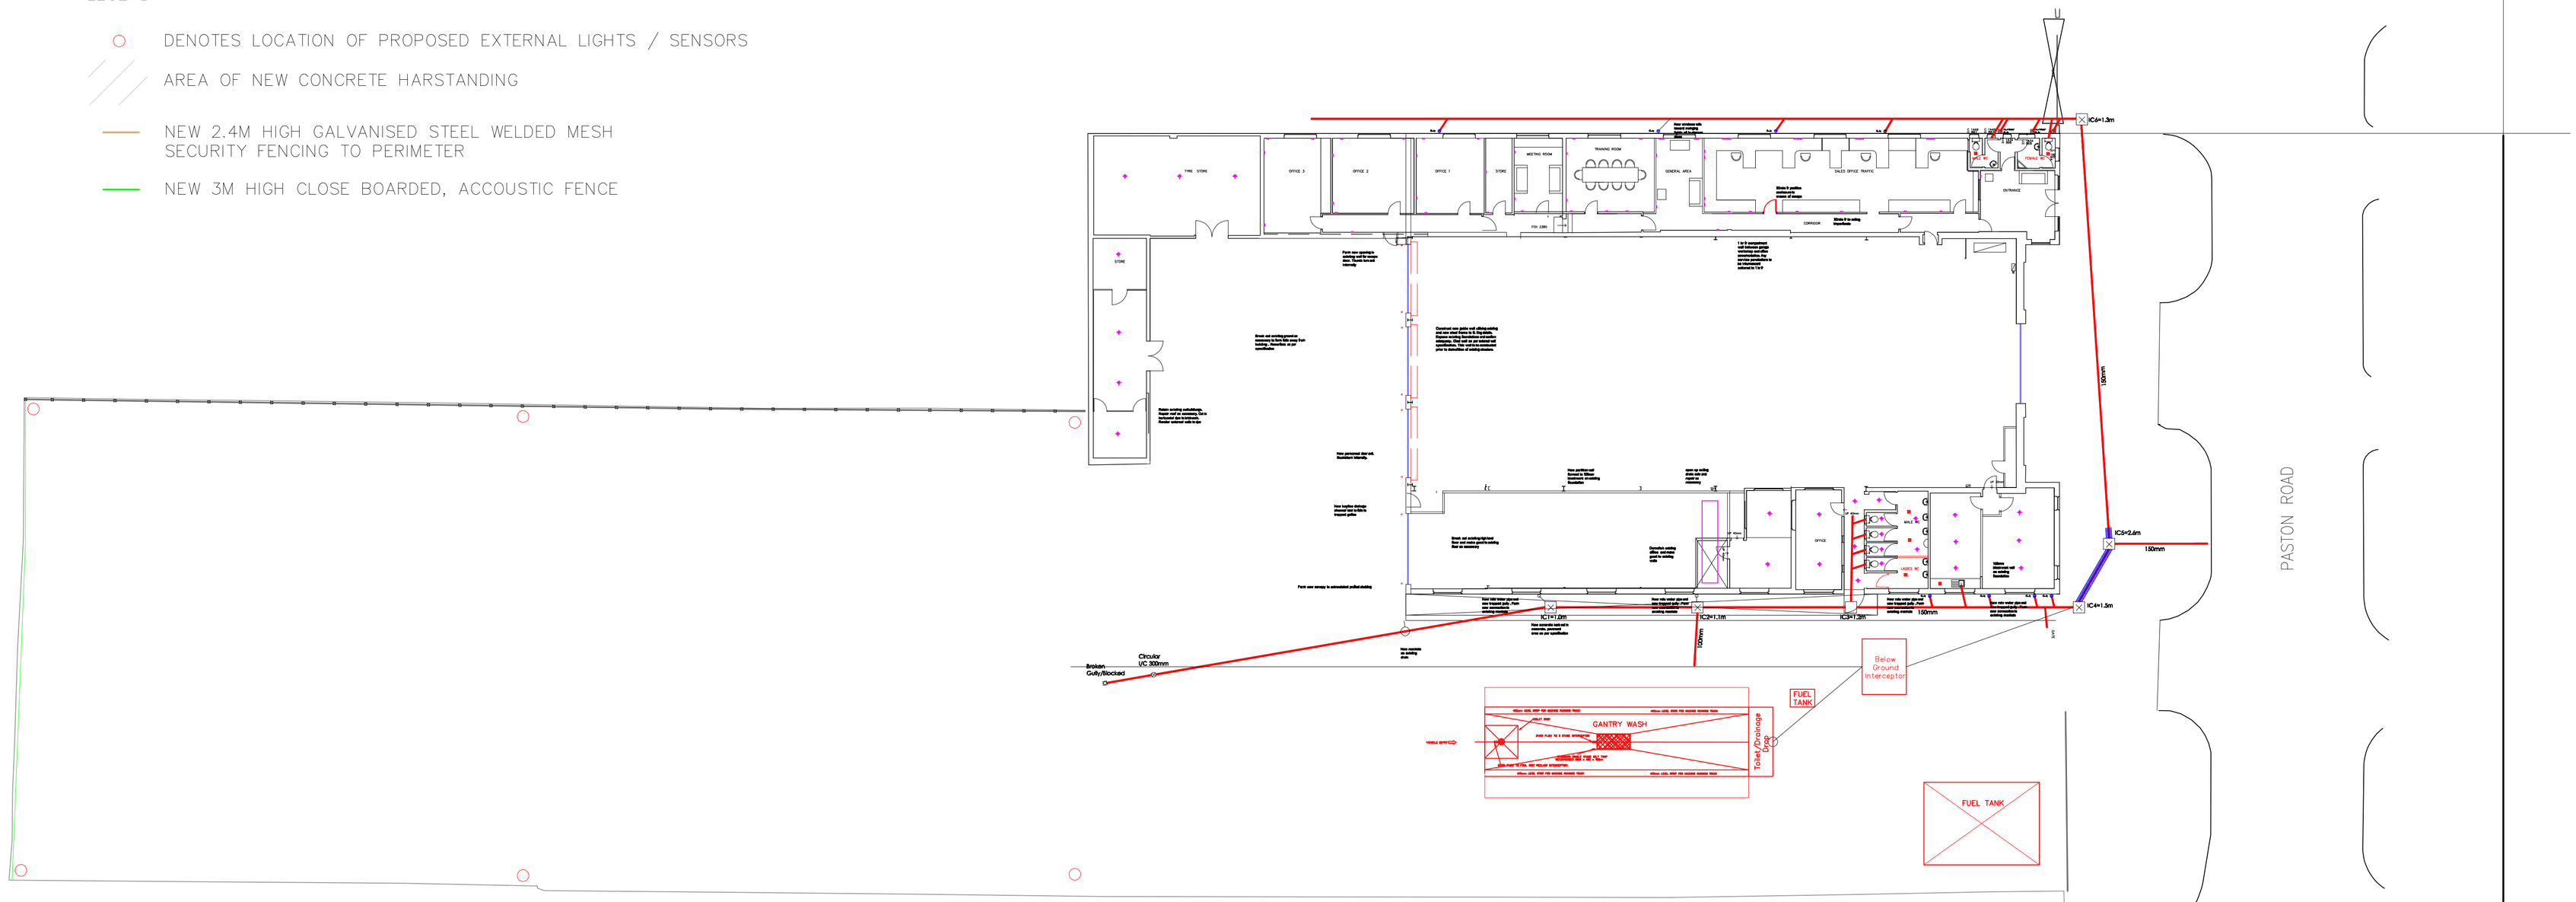

client
Selwyns Travel limited

project
Proposed new Coach facility Sharston

title
Site Plan

B+B ARCHITECTS
Bruce & Bruce
Chapel House 1a Dean Terrace Park Bridge
Ashton-u-Lyne OL6 8AL
Tel 0161 343 2476
Mob 07831 357 283
Em bruce@bruce91.fsnet.co.uk
Architects Planning Supervisors Project Management
Town Planning Consultants Building Conservation

scale	date	ref	checked
1:200			

dg no.	rev	designed
3		