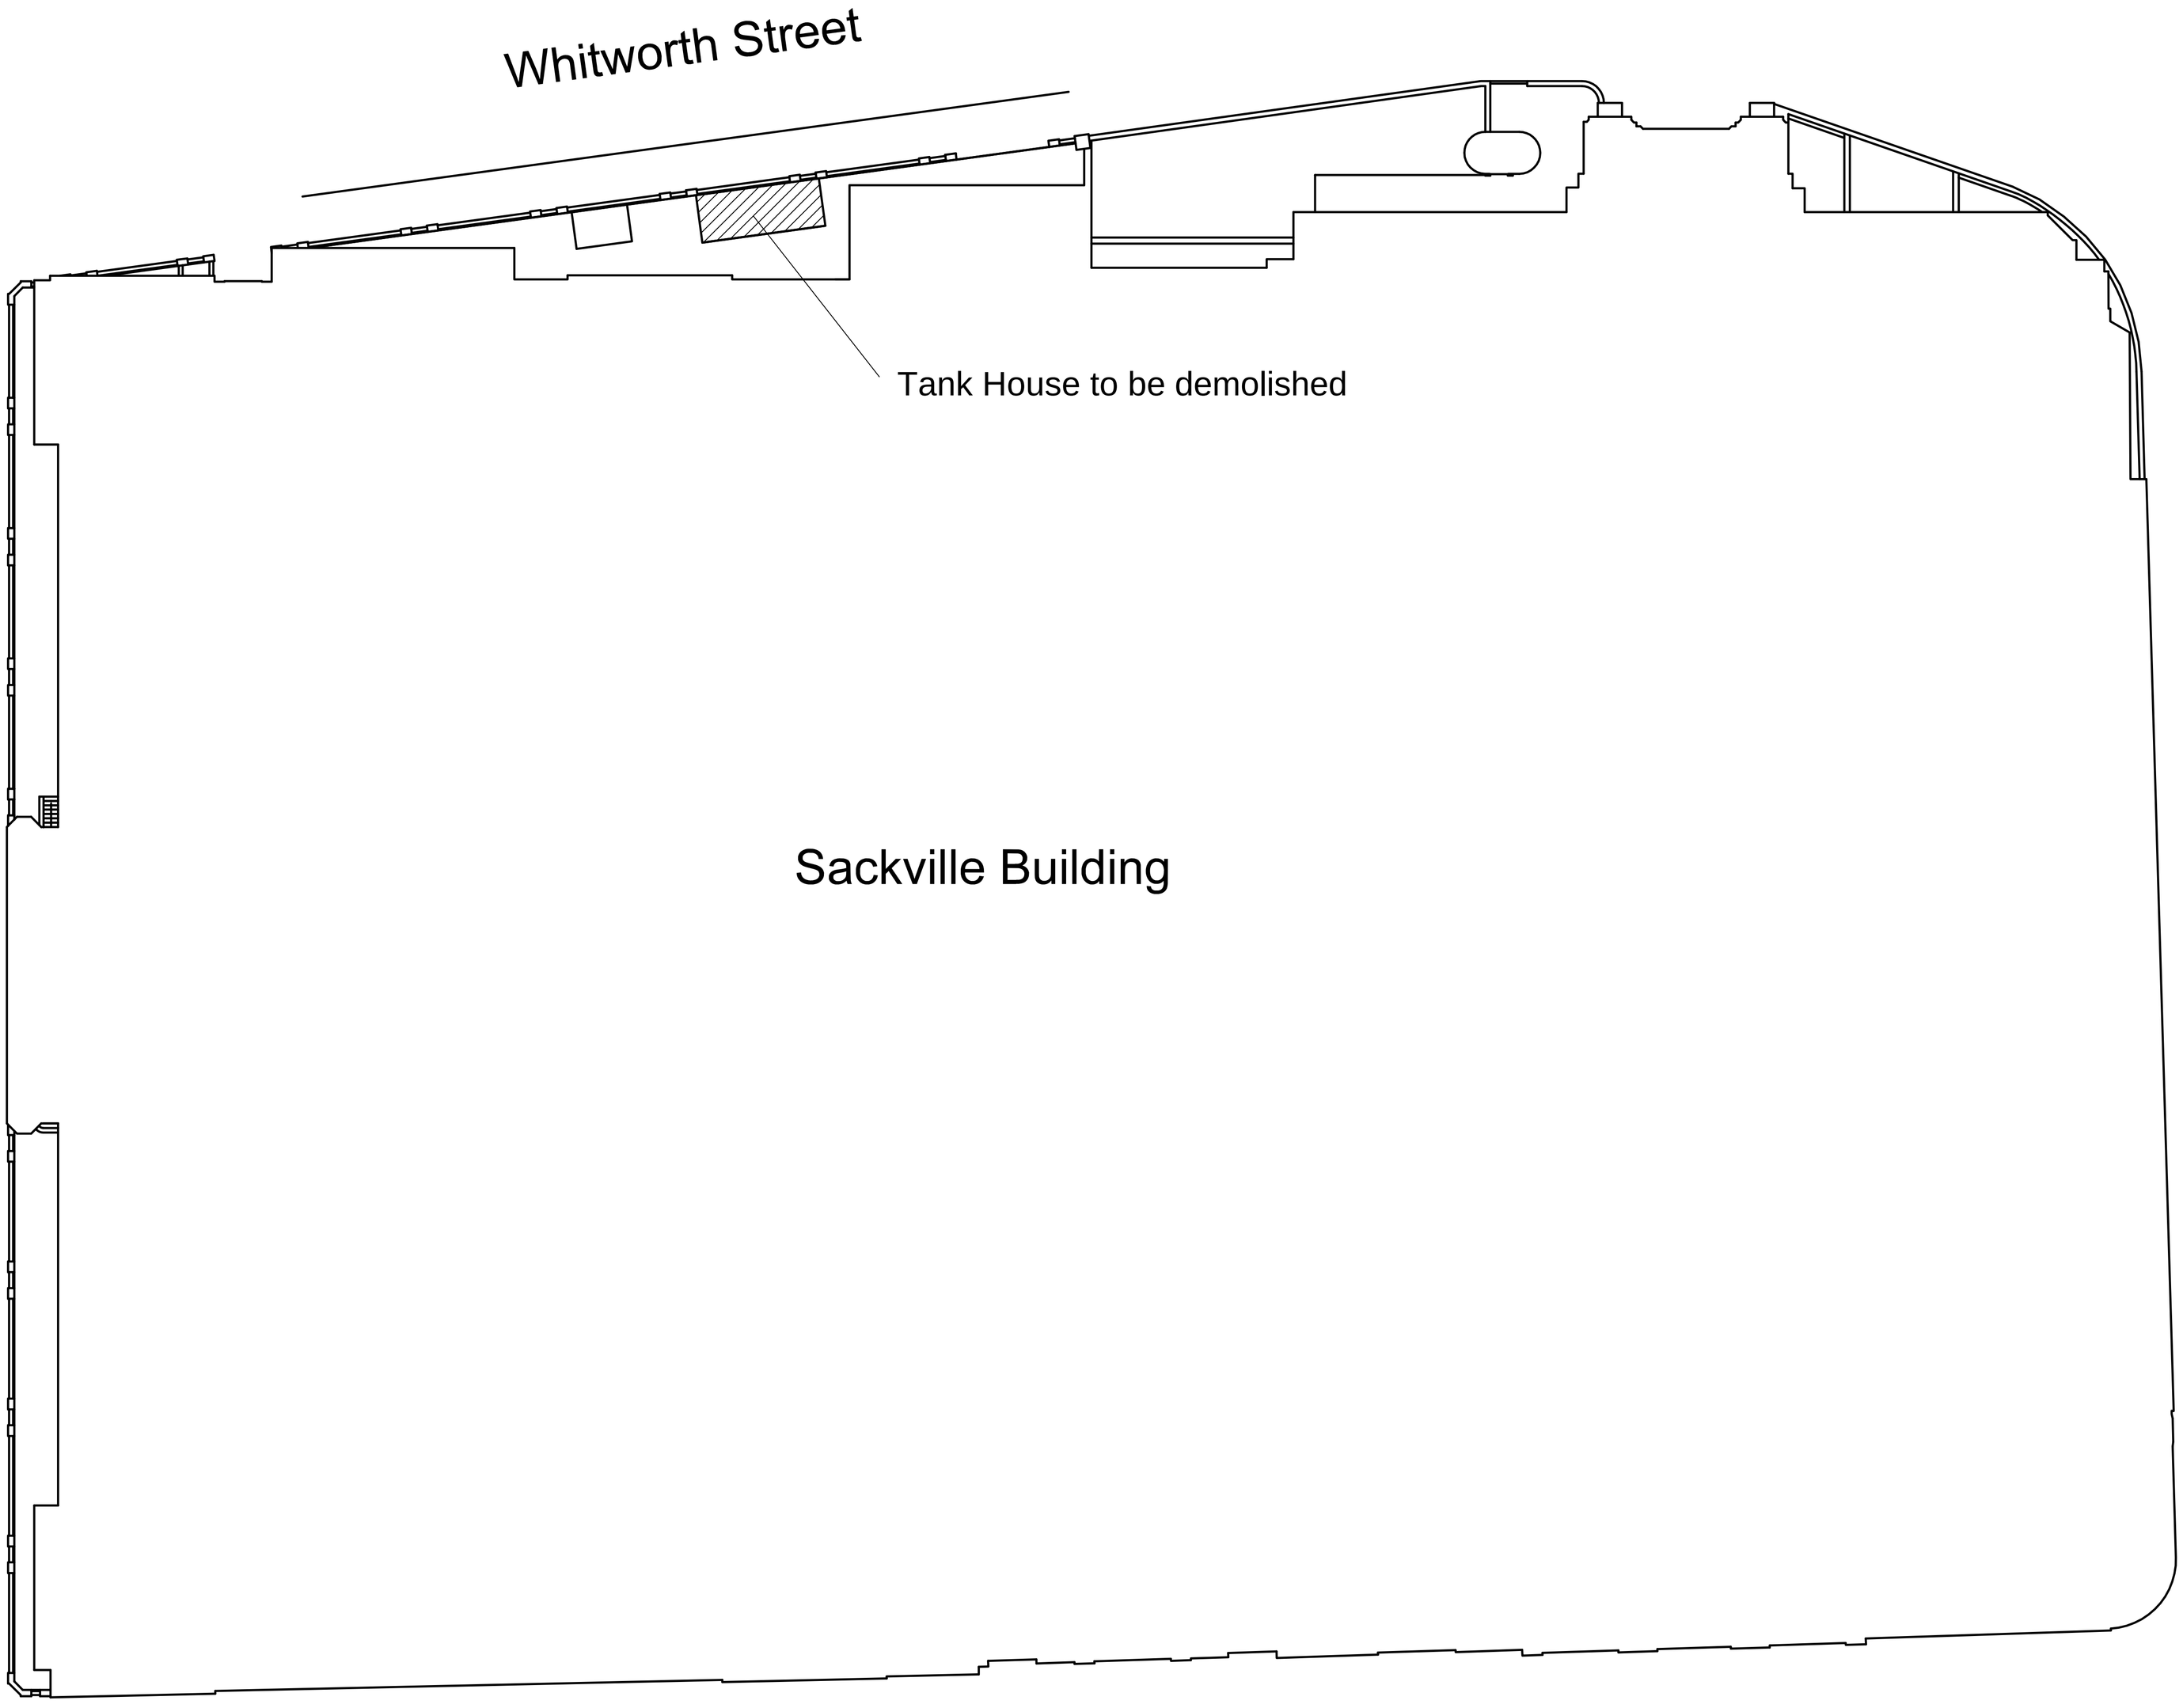


sdaconsulting
construction consultants
SDA CONSULTING LLP
EDWARD HOUSE
DEVA CENTRE
TRINITY WAY
SALFORD
MANCHESTER
M3 7BE
TEL: 0161 819 5252
FAX: 0161 834 6733

JOB TITLE
SACKVILLE STREET GAS TANK HOUSE DEMOLITION

CLIENT
UNIVERSITY OF MANCHESTER

DRAWING REF.
SITE PLAN

SCALE	DATE	DRAWN	CHECKED
1:200 A1	MAR 2013	RB	

REV. SUFFIX

DRAWING NO.
1463.P01