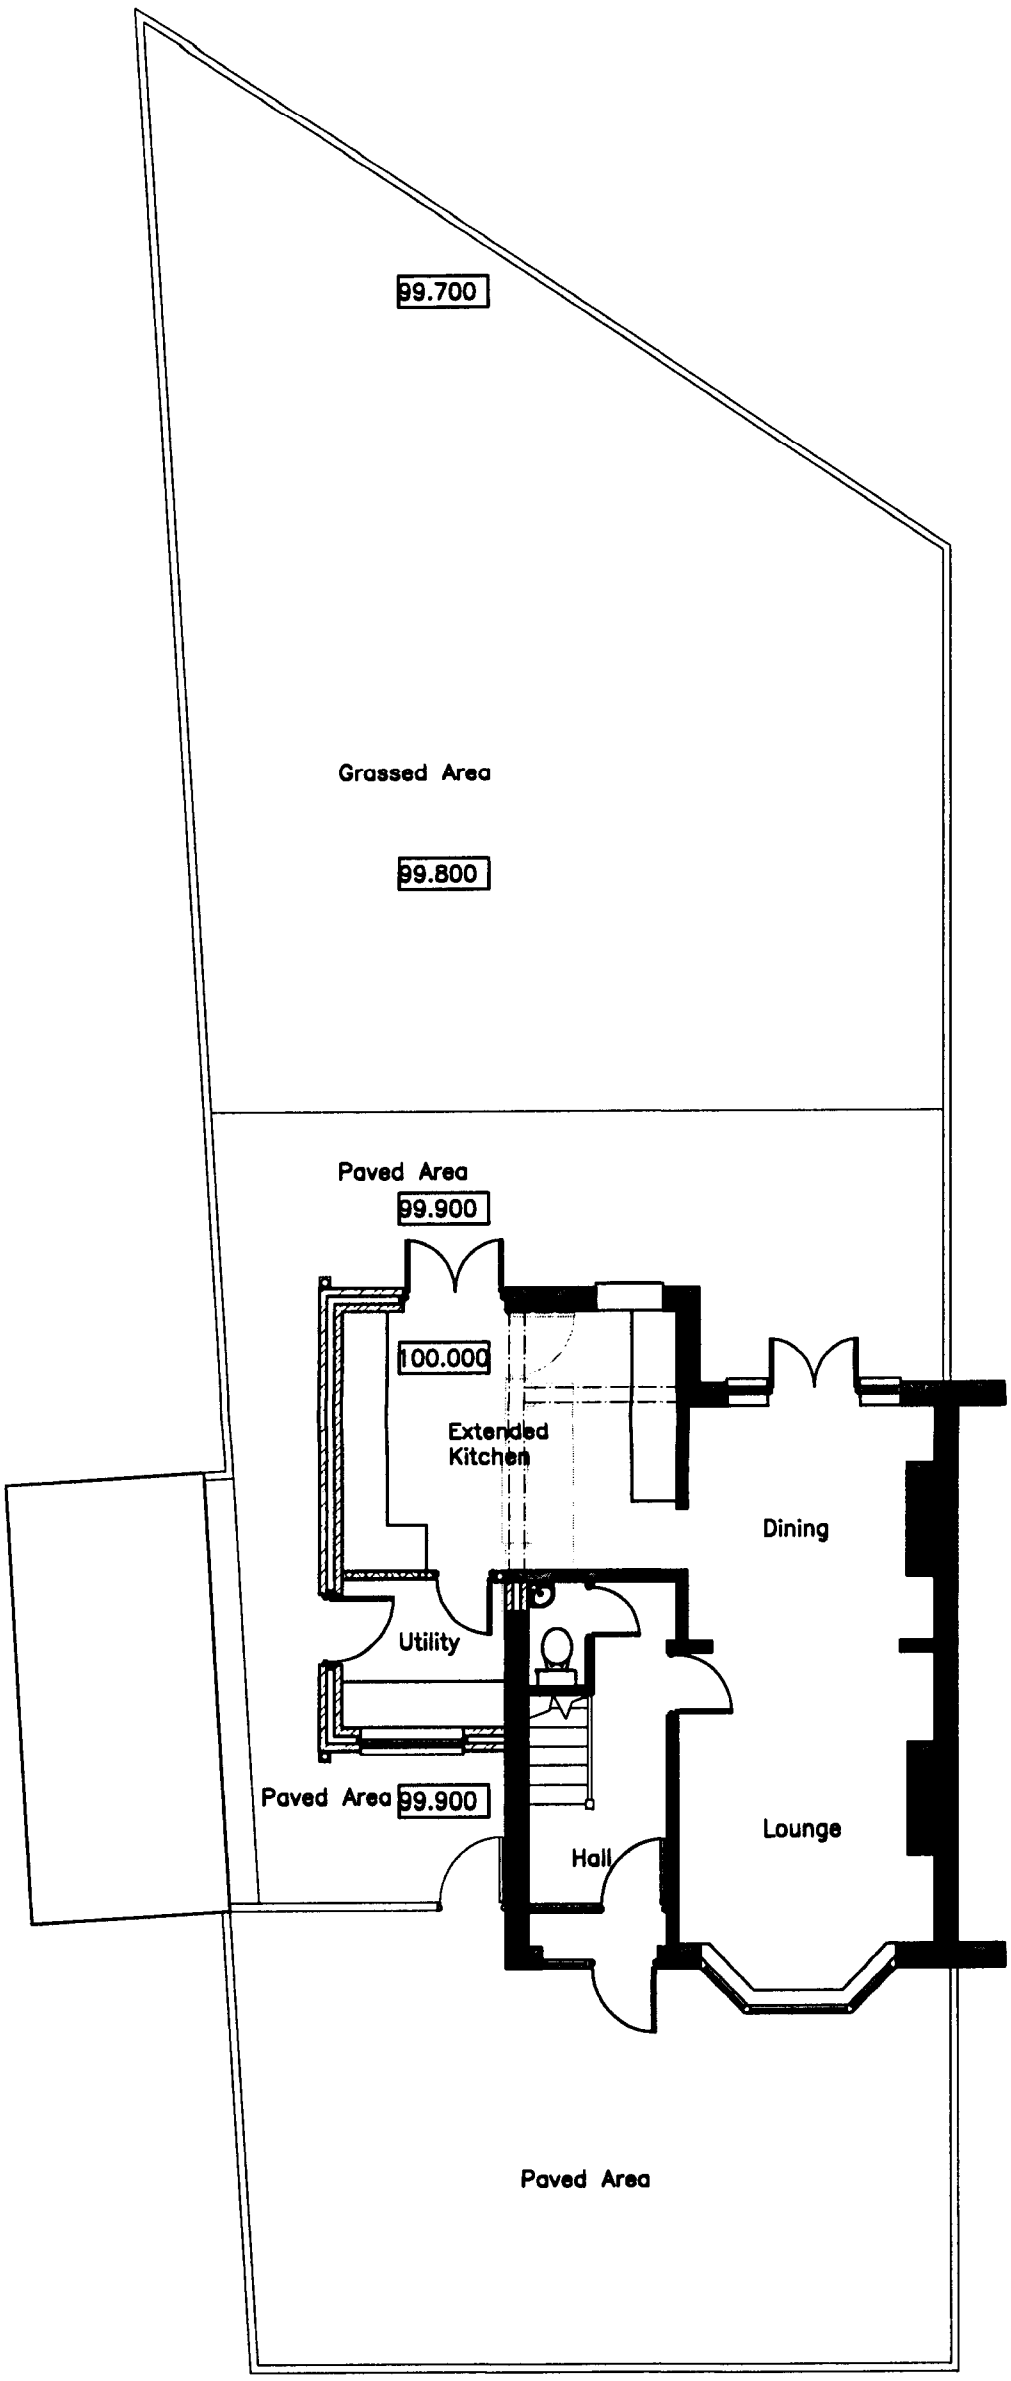

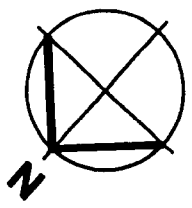

Proposed Site Plan
Extension to 1 Silverstone Drive
Clayton Bridge
Manchester M40
SCALE - 1:100