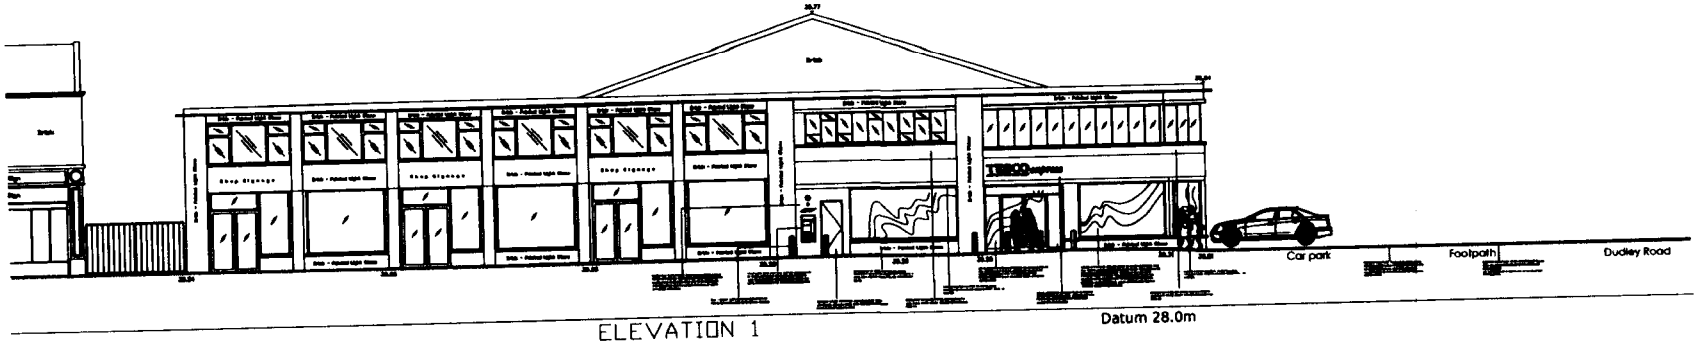

ELEVATION 1

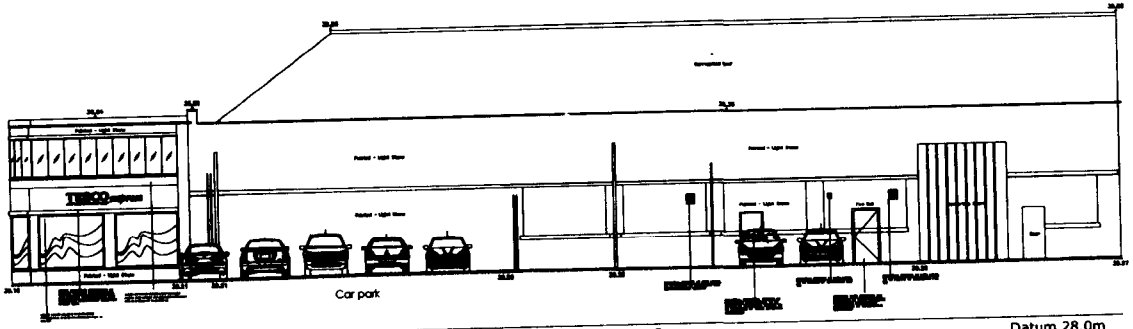

ELEVATION 2

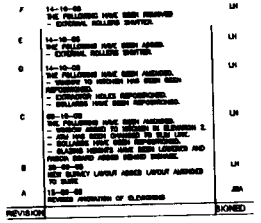

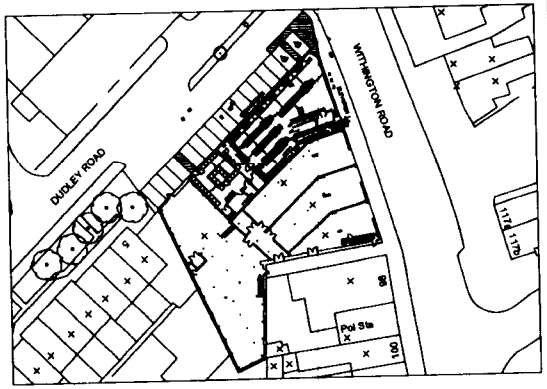

archer architects
Office 7, Gateway 1000
Arlington Business Park
Whittle Way
Stevenage
Hertfordshire
SG1 2FP
t: 01438 748400
f: 01438 748591
e: arc@archer.uk.com
www.archerarchitects.co.uk

CLIENT
TESCO

PROJECT
WITHINGTON ROAD
WHALLEY RANGE

DRAWING TITLE
PROPOSED ELEVATIONS
WITH ATM

SCALE	DATE	DRAWN	CHECKED
1:100	24.07.08	LH	MW

PROJECT	DRAWING	REVISION
3421	(C)201	F