NOTES



FRONT ELEVATION

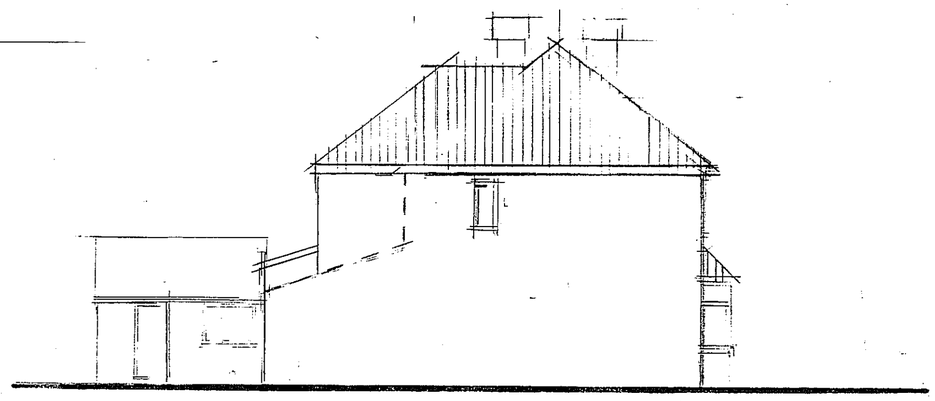

SIDE ELEVATION



REAR ELEVATION

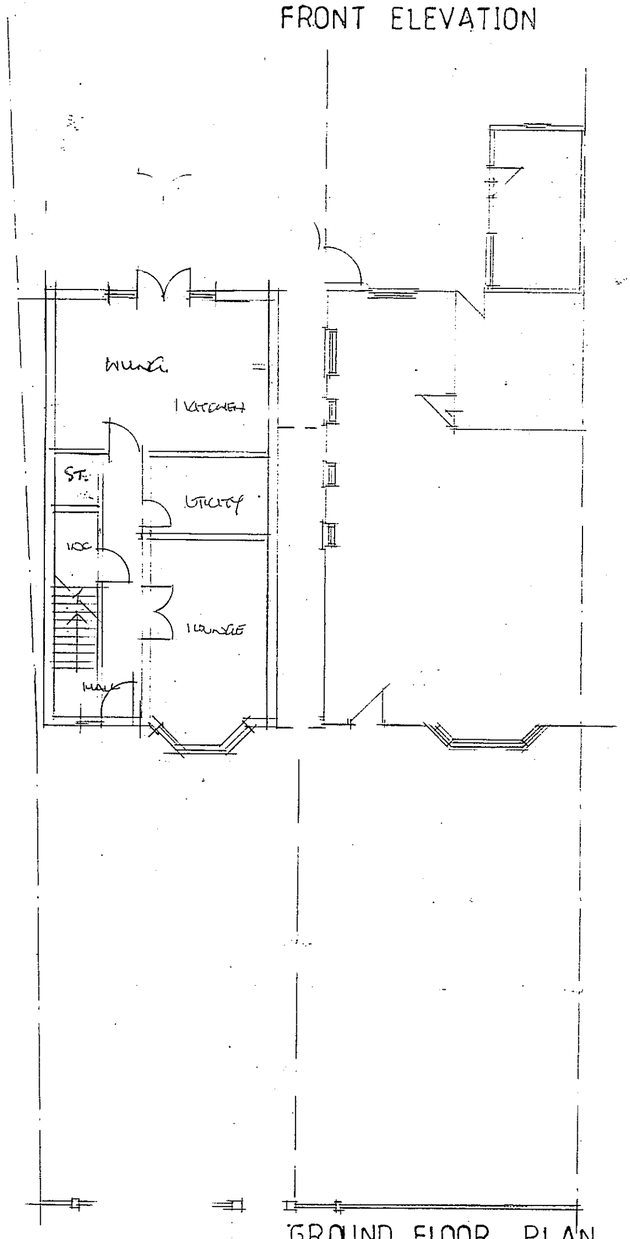

GROUND FLOOR PLAN

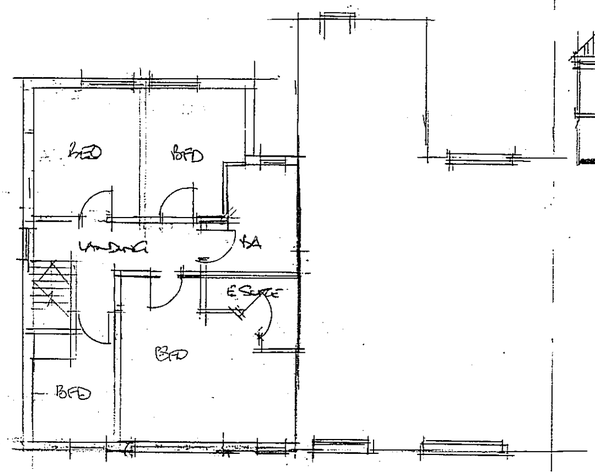

FIRST FLOOR PLAN

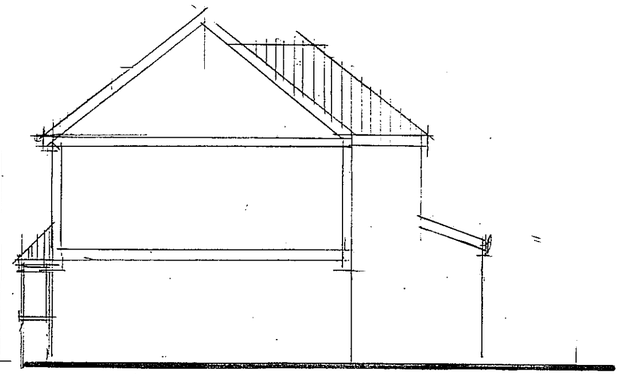

SIDE ELEVATION

CLIENT
SBB NATIONWIDE LTD
139 CORNISHWAY
WYTHENSHAWE M22 1PD

JOB TITLE
PROPOSED NEW HOUSE

DRG. TITLE
PLANS AND ELEVATIONS
AS PROPOSED

HOLBOROW + ORMESHER
Limited

architectural & interior design

Station House
Adams Hill
Knutsford
Cheshire WA16 6DN

telephone : 01565 652275
fax : 01565 750501

ISSUE	ORIGINAL	1	2	3	4	5	6	7
REVISION		A	B	C				
DATE		JAN 13	JAN 13	JAN 13				
DRAWN		RD	MO	MO				
CHECKED								
APPROVED								

SCALE 1:100 at A2

DRAWING NUMBER 1206/12/02 KBC

M 512650 R