
PROJECT ADDRESS:-49 MILFORD DRIVE
LEVENSHULME MANCHESTER M19 2RY

PROJECT:- 1 NR. DWELLING HOUSE

CLIENT:- MR D.J. PATEL

SCALE;- 1:100 DIMS:-METERS DATE:- 21 MAY 2008

LANDSCAPING

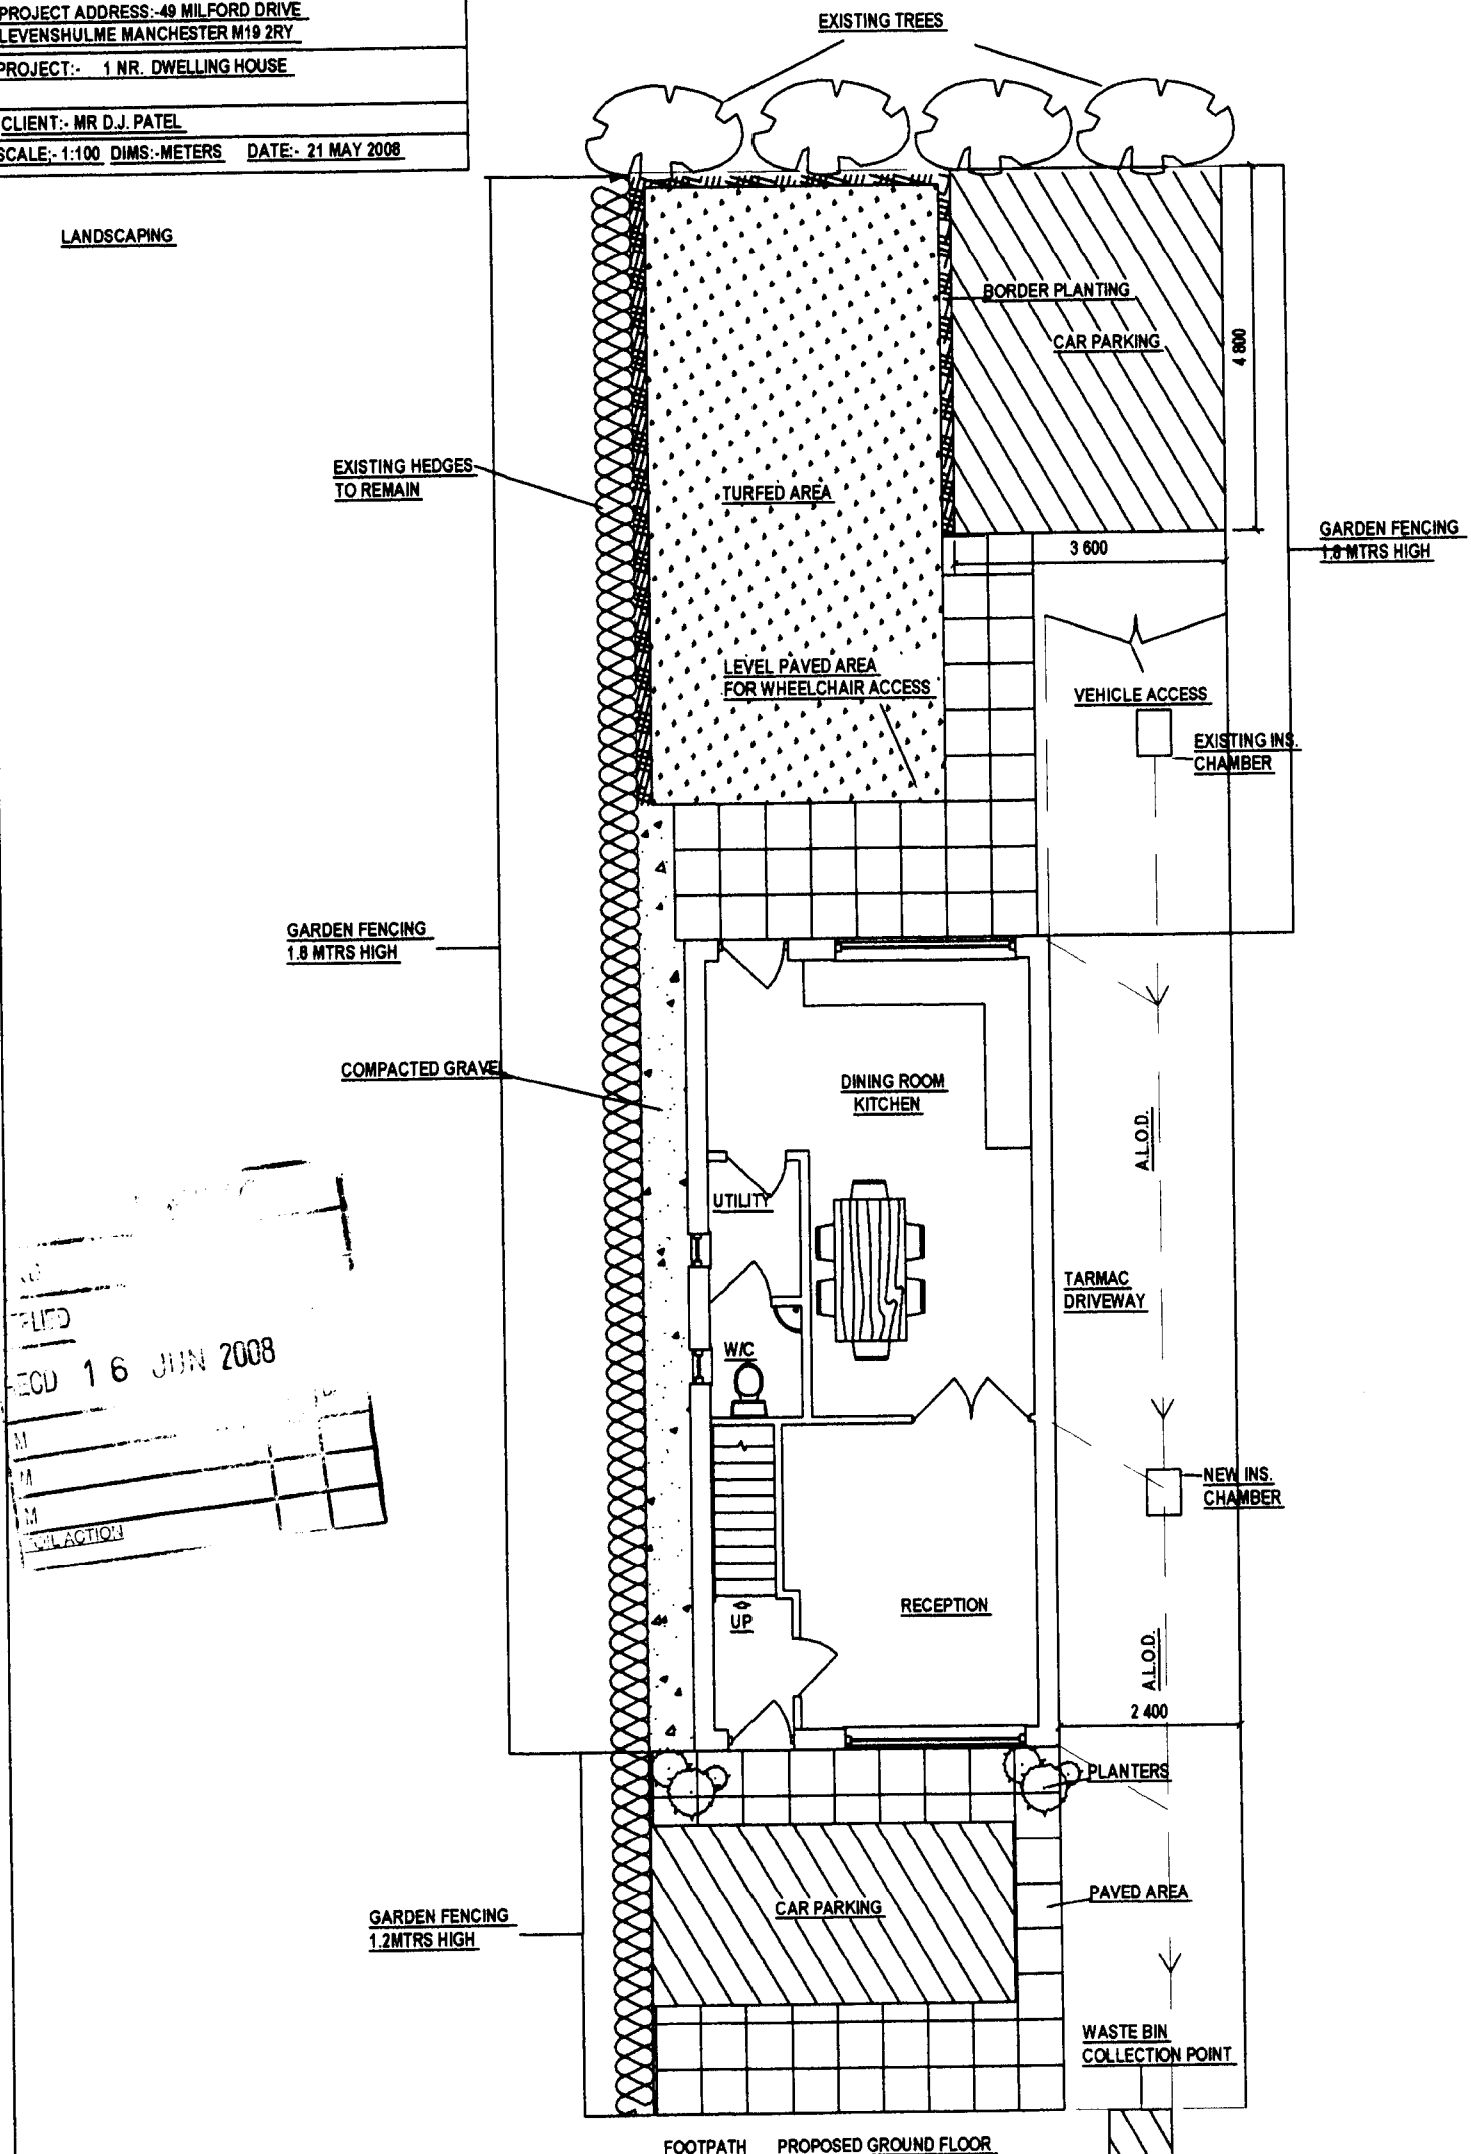

RECEIVED
16 JUN 2008
PLANNING ACTION