MATERIALS KEY:

1. NATURAL SANDSTONE CLADDING
   COLOUR - BUFF
2. GRANITE PLINTH
   COLOUR - DARK GREY
3. STAINLESS STEEL COLUMN ENCASEMENT
4. P.P.C. ALUMINIUM CURTAIN WALL
5. P.P.C. ALUMINIUM SPANDREL PANEL
6. PLANAR GLAZING TO ENTRANCE
7. PROJECTING P.P.C. ALUMINIUM CORNICE
8. P.P.C. ALUMINIUM RAINSCREEN CLADDING
   COLOUR - DARK GREY
9. P.P.C. ALUMINIUM LOUVRES
10. P.P.C. ALUMINIUN CURTAIN WALL
    TO ATRIUM WALLS
11. P.P.C. ALUMINIUM RAINSCREEN CLADDING
    COLOUR - LIGHT GREY/SILVER
12. P.P.C. MILD STEEL ROLLER SHUTTER
13. TERRACOTTA RAINSCREEN CLADDING
    COLOUR - GREY
14. P.P.C. ALUMINIUM LIGTHT SHELF
15. STAINLESS STEEL HANDRAIL
16. GLASS REVOLVING DOOR
17. ENTRANCE CANOPY
18. OPAQUE GLAZED SPANDREL PANEL
19. SILICON BONDED SHOPFRONT CURTAIN WALL
20. SILICON BONDED CURTAIN WALL
21. BUFF BRICKWORK

PLANNING

ACK'D

REPLIED

RECD 24 OCT 2007

	INIT	DATE
M	RECD	
M		
M		
FOR ACTION		

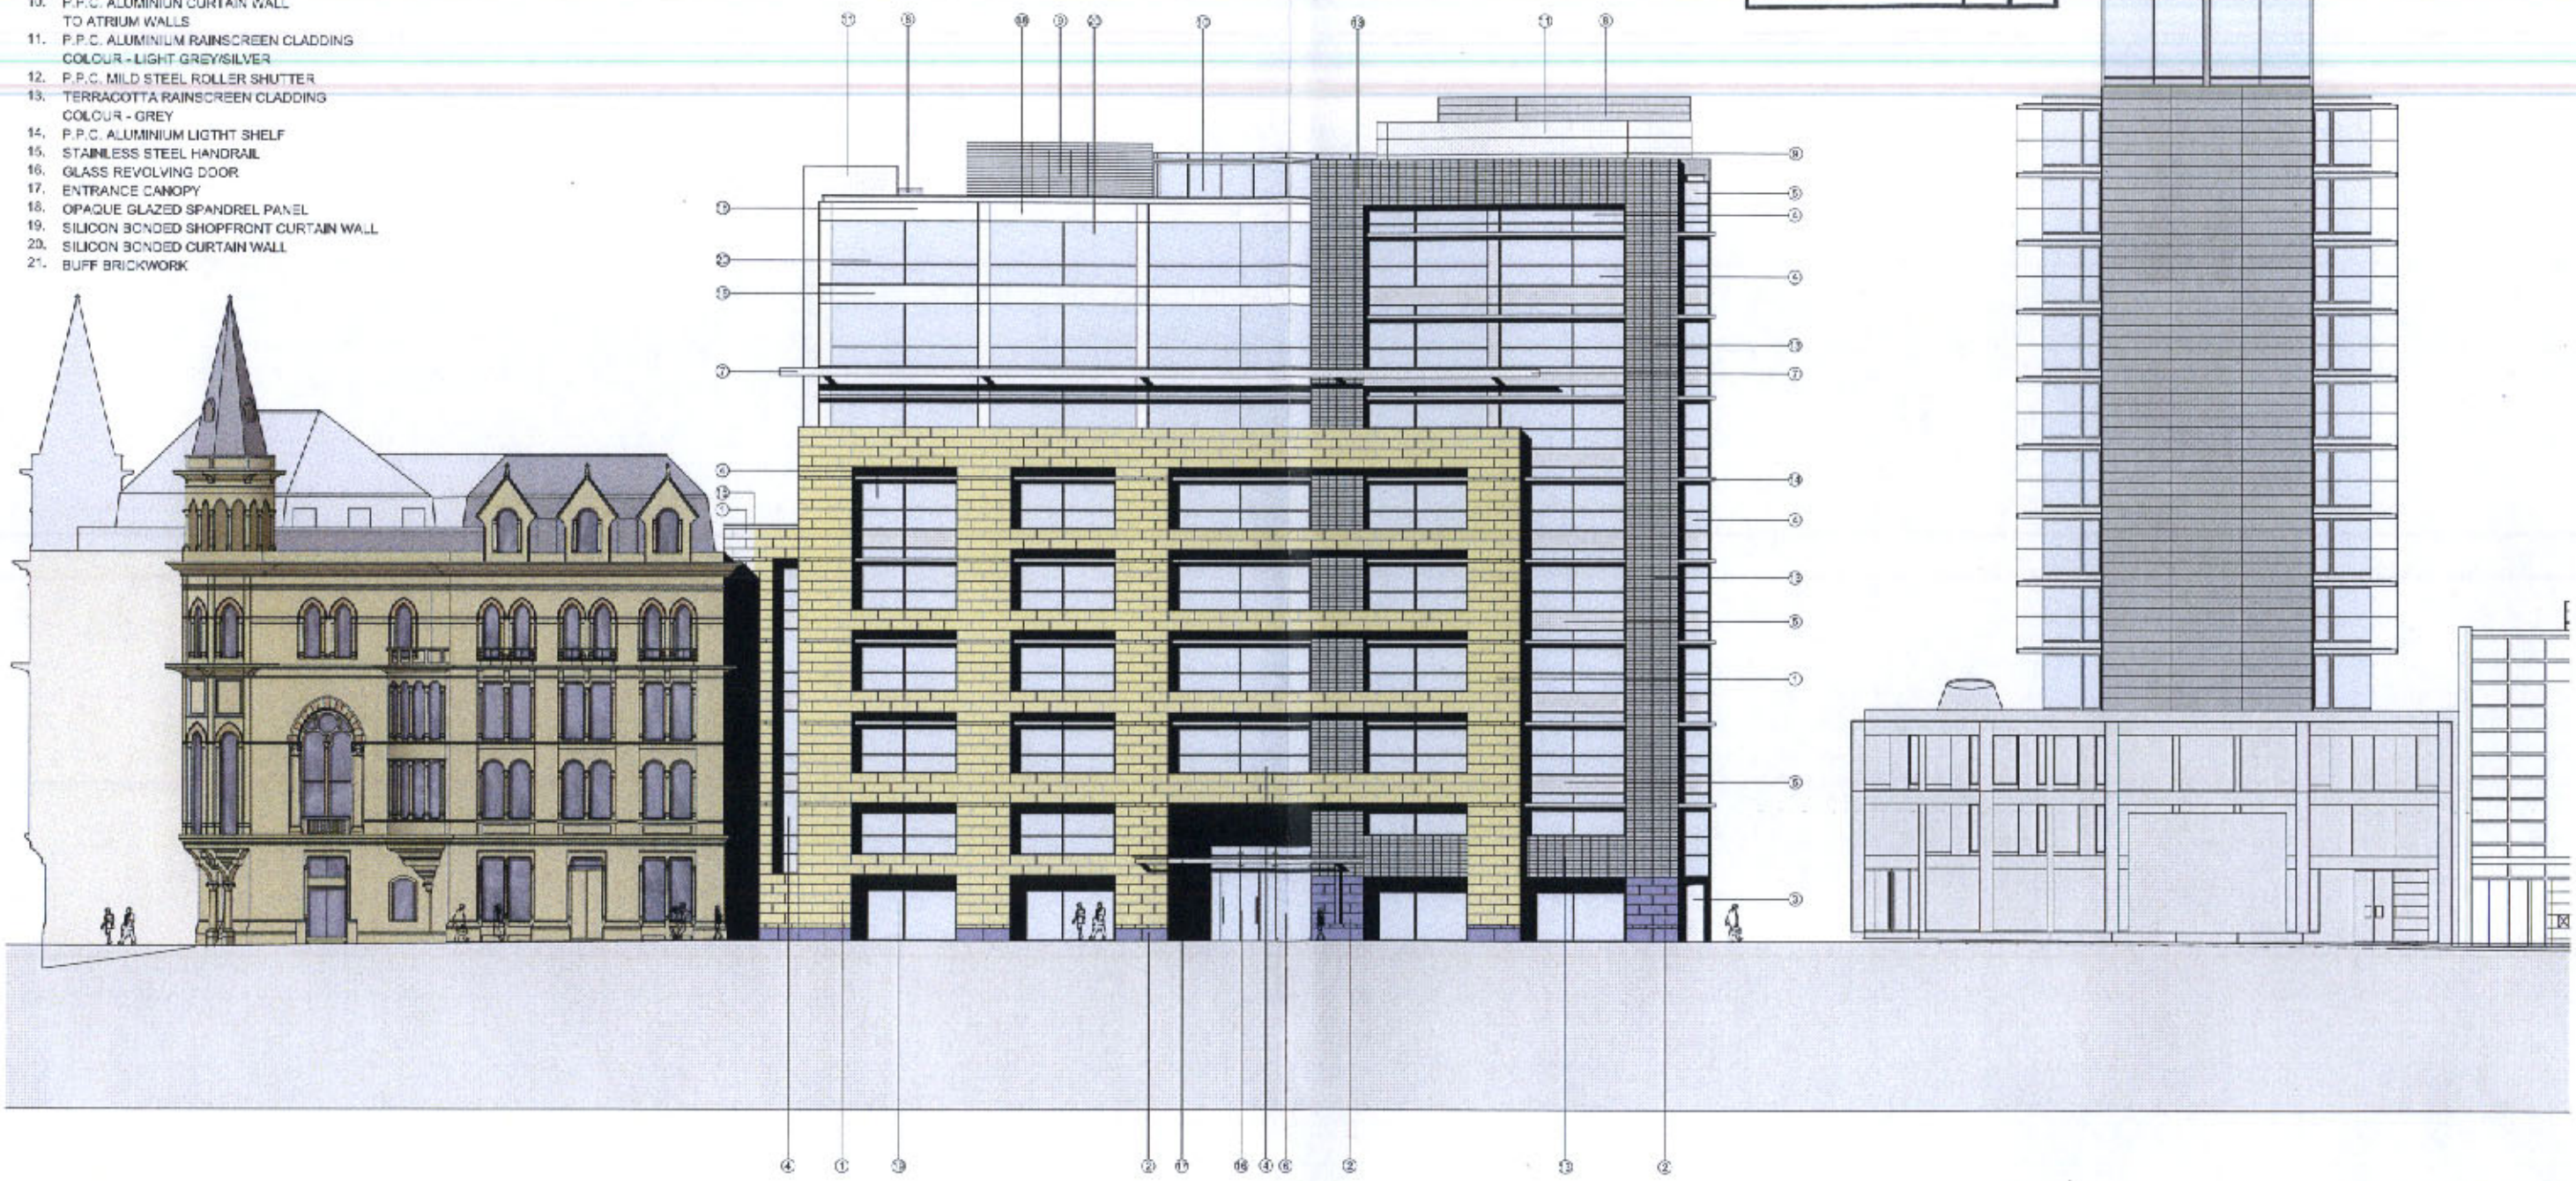

SPRING GARDENS ELEVATION

PARSONAGE CHAMBERS
3 THE PARSONAGE
MANCHESTER M3 2HW
UNITED KINGDOM

t +44 (0)161 828 7900
f +44 (0)161 828 7930
e manchester@uk.aedas.com

AMETHYST HOUSE

SPRING GARDENS, MANCHESTER

PROPOSED SPRING GARDENS ELEVATION

AR.MAN.2003.0340
PL (01) 28_A

02.11.04
1:200

Aedas

MATERIALS KEY:

1. NATURAL SANDSTONE CLADDING
   COLOUR - BUFF
2. GRANITE PLINTH
   COLOUR - DARK GREY
3. STAINLESS STEEL COLUMN ENCASEMENT
4. P.P.C. ALUMINIUM CURTAIN WALL
5. P.P.C. ALUMINIUM SPANDREL PANEL
6. PLANAR GLAZING TO ENTRANCE
7. PROJECTING P.P.C. ALUMINIUM CORNICE
8. P.P.C. ALUMINIUM RAINSCREEN CLADDING
   COLOUR - DARK GREY
9. P.P.C. ALUMINIUM LOUVRES
10. P.P.C. ALUMINIUM CURTAIN WALL
    TO ATRIUM WALLS
11. P.P.C. ALUMINIUM RAINSCREEN CLADDING
    COLOUR - LIGHT GREY/SILVER
12. P.P.C. MILD STEEL ROLLER SHUTTER
13. TERRACOTTA RAINSCREEN CLADDING
    COLOUR - GREY
14. P.P.C. ALUMINIUM LIGTHT SHELF
15. STAINLESS STEEL HANDRAIL
16. GLASS REVOLVING DOOR
17. ENTRANCE CANOPY
18. OPAQUE GLAZED SPANDREL PANEL
19. SILICON BONDED SHOPFRONT CURTAIN WALL
20. SILICON BONDED CURTAIN WALL
21. BUFF BRICKWORK

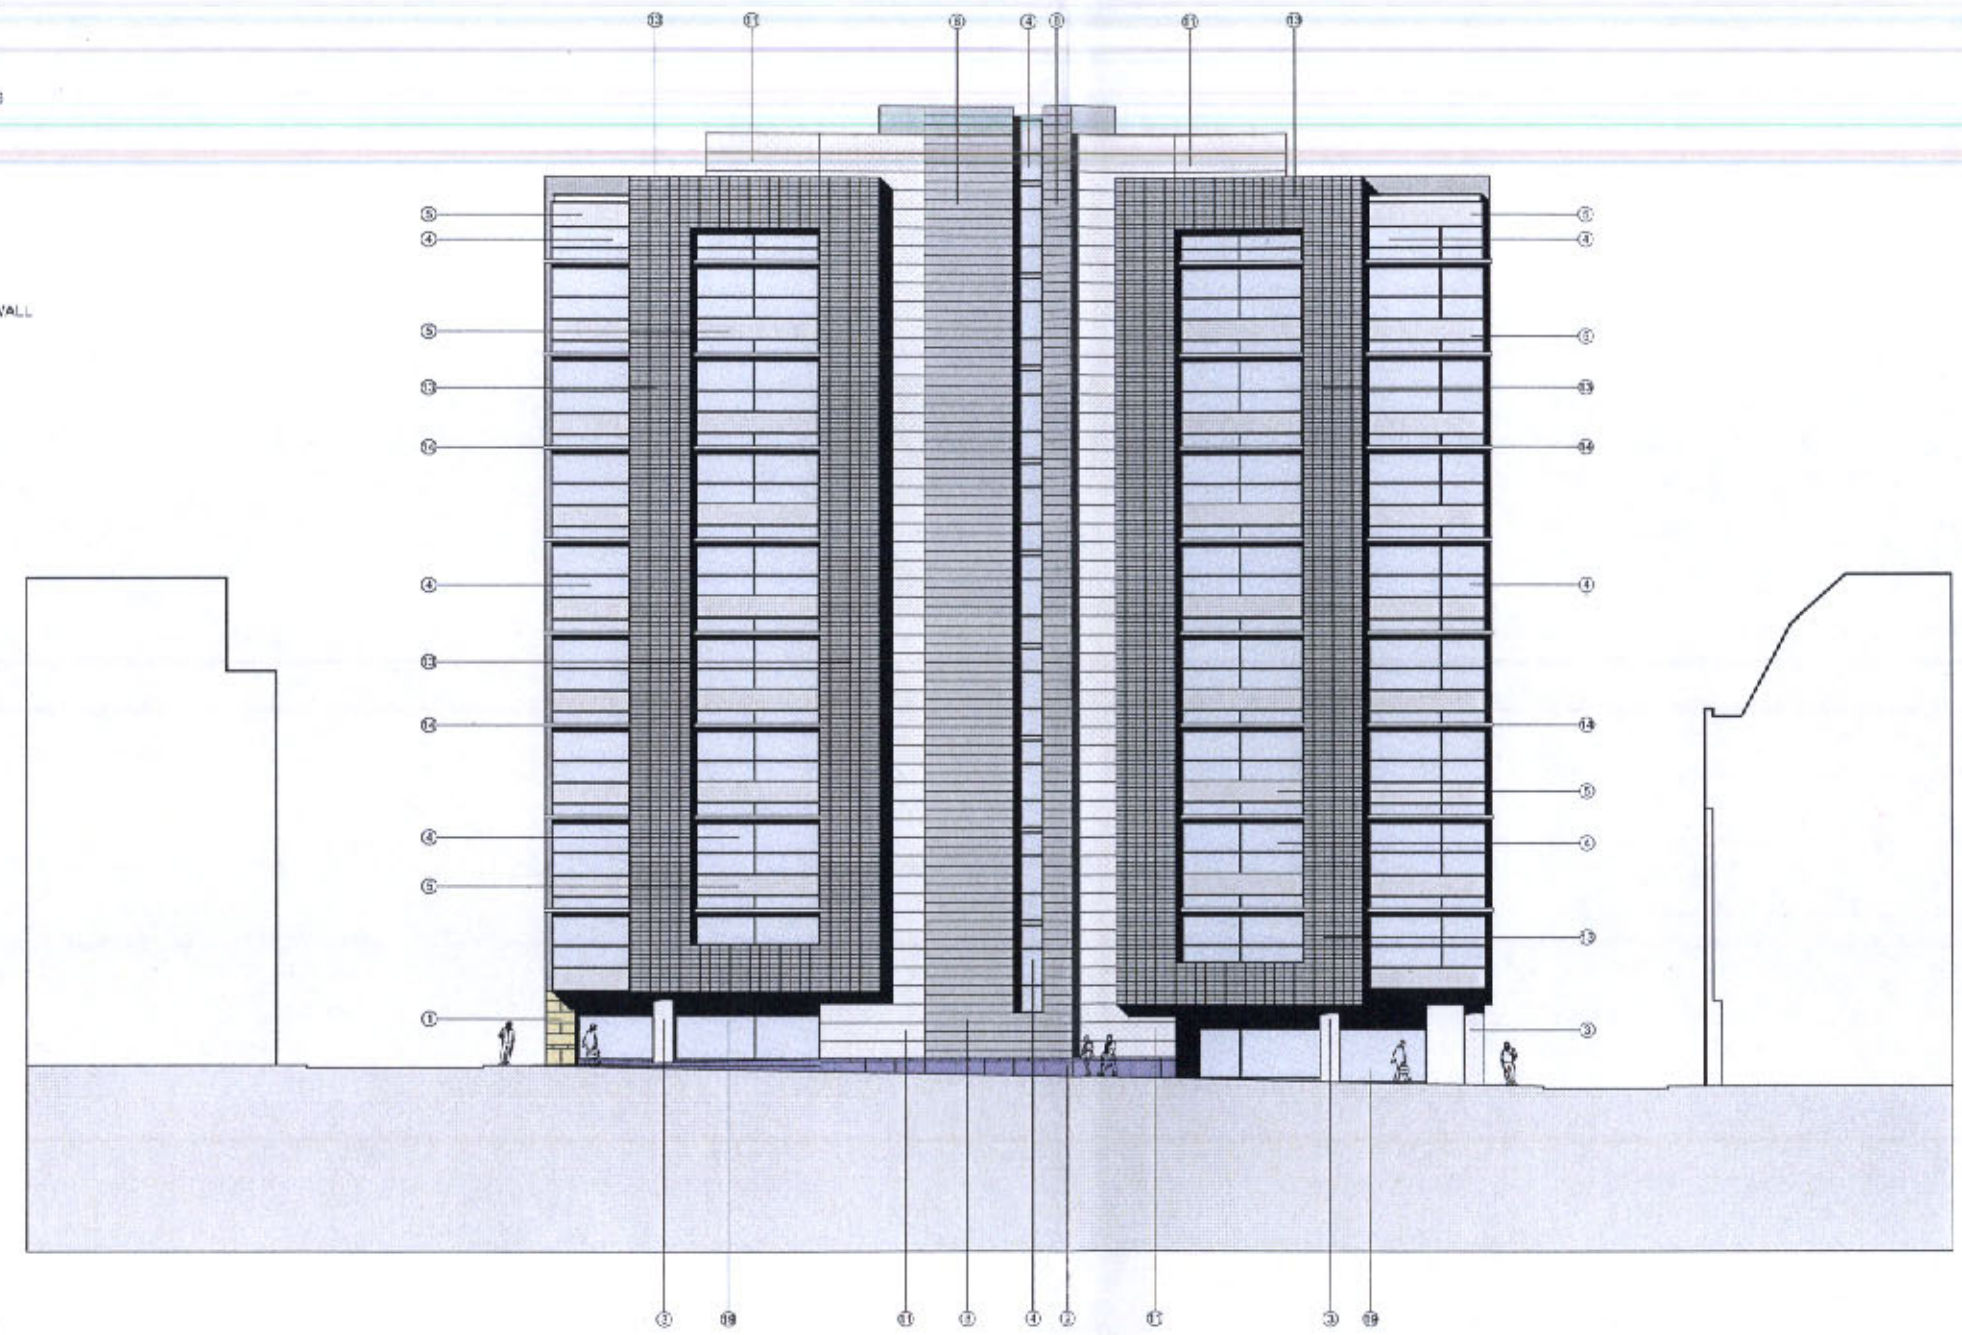

PLANNING
ACK'D
REPLIED
RECD 24 OCT 2007

	INIT	DATE
M	RECD	
M		
M		
FOI/LACTION		

MARRIOT'S COURT ELEVATION

AMETHYST HOUSE
SPRING GARDENS, MANCHESTER
PROPOSED MARRIOT'S COURT ELEVATION

AR.MAN.2003.0340
PL (01) 29_A
02.11.04
1:200

PARSONAGE CHAMBERS
3 THE PARSONAGE
MANCHESTER M3 2HW
UNITED KINGDOM

t +44 (0)161 828 7900
f +44 (0)161 828 7930
e manchester@uk.aedas.com

Aedas

PLANNING
ACK'D
REPLIED
RECD 24 OCT 2007
INIT | REC'D | DATE
M
M
EQIL ACT

MATERIALS KEY:

1. NATURAL SANDSTONE CLADDING
   COLOUR - BUFF
2. GRANITE PLINTH
   COLOUR - DARK GREY
3. STAINLESS STEEL COLUMN ENCASEMENT
4. P.P.C. ALUMINIUM CURTAIN WALL
5. P.P.C. ALUMINIUM SPANDREL PANEL
6. PLANAR GLAZING TO ENTRANCE
7. PROJECTING P.P.C. ALUMINIUM CORNICE
8. P.P.C. ALUMINIUM RAINSCREEN CLADDING
   COLOUR - DARK GREY
9. P.P.C. ALUMINIUM LOUVRES
10. P.P.C. ALUMINIUM CURTAIN WALL
    TO ATRIUM WALLS
11. P.P.C. ALUMINIUM RAINSCREEN CLADDING
    COLOUR - LIGHT GREY/SILVER
12. P.P.C. MILD STEEL ROLLER SHUTTER
13. TERRACOTTA RAINSCREEN CLADDING
    COLOUR - GREY
14. P.P.C. ALUMINIUM LIGTHT SHELF
15. STAINLESS STEEL HANDRAIL
16. GLASS REVOLVING DOOR
17. ENTRANCE CANOPY
18. OPAQUE GLAZED SPANDREL PANEL
19. SILICON BONDED SHOPFRONT CURTAIN WALL
20. SILICON BONDED CURTAIN WALL
21. BUFF BRICKWORK

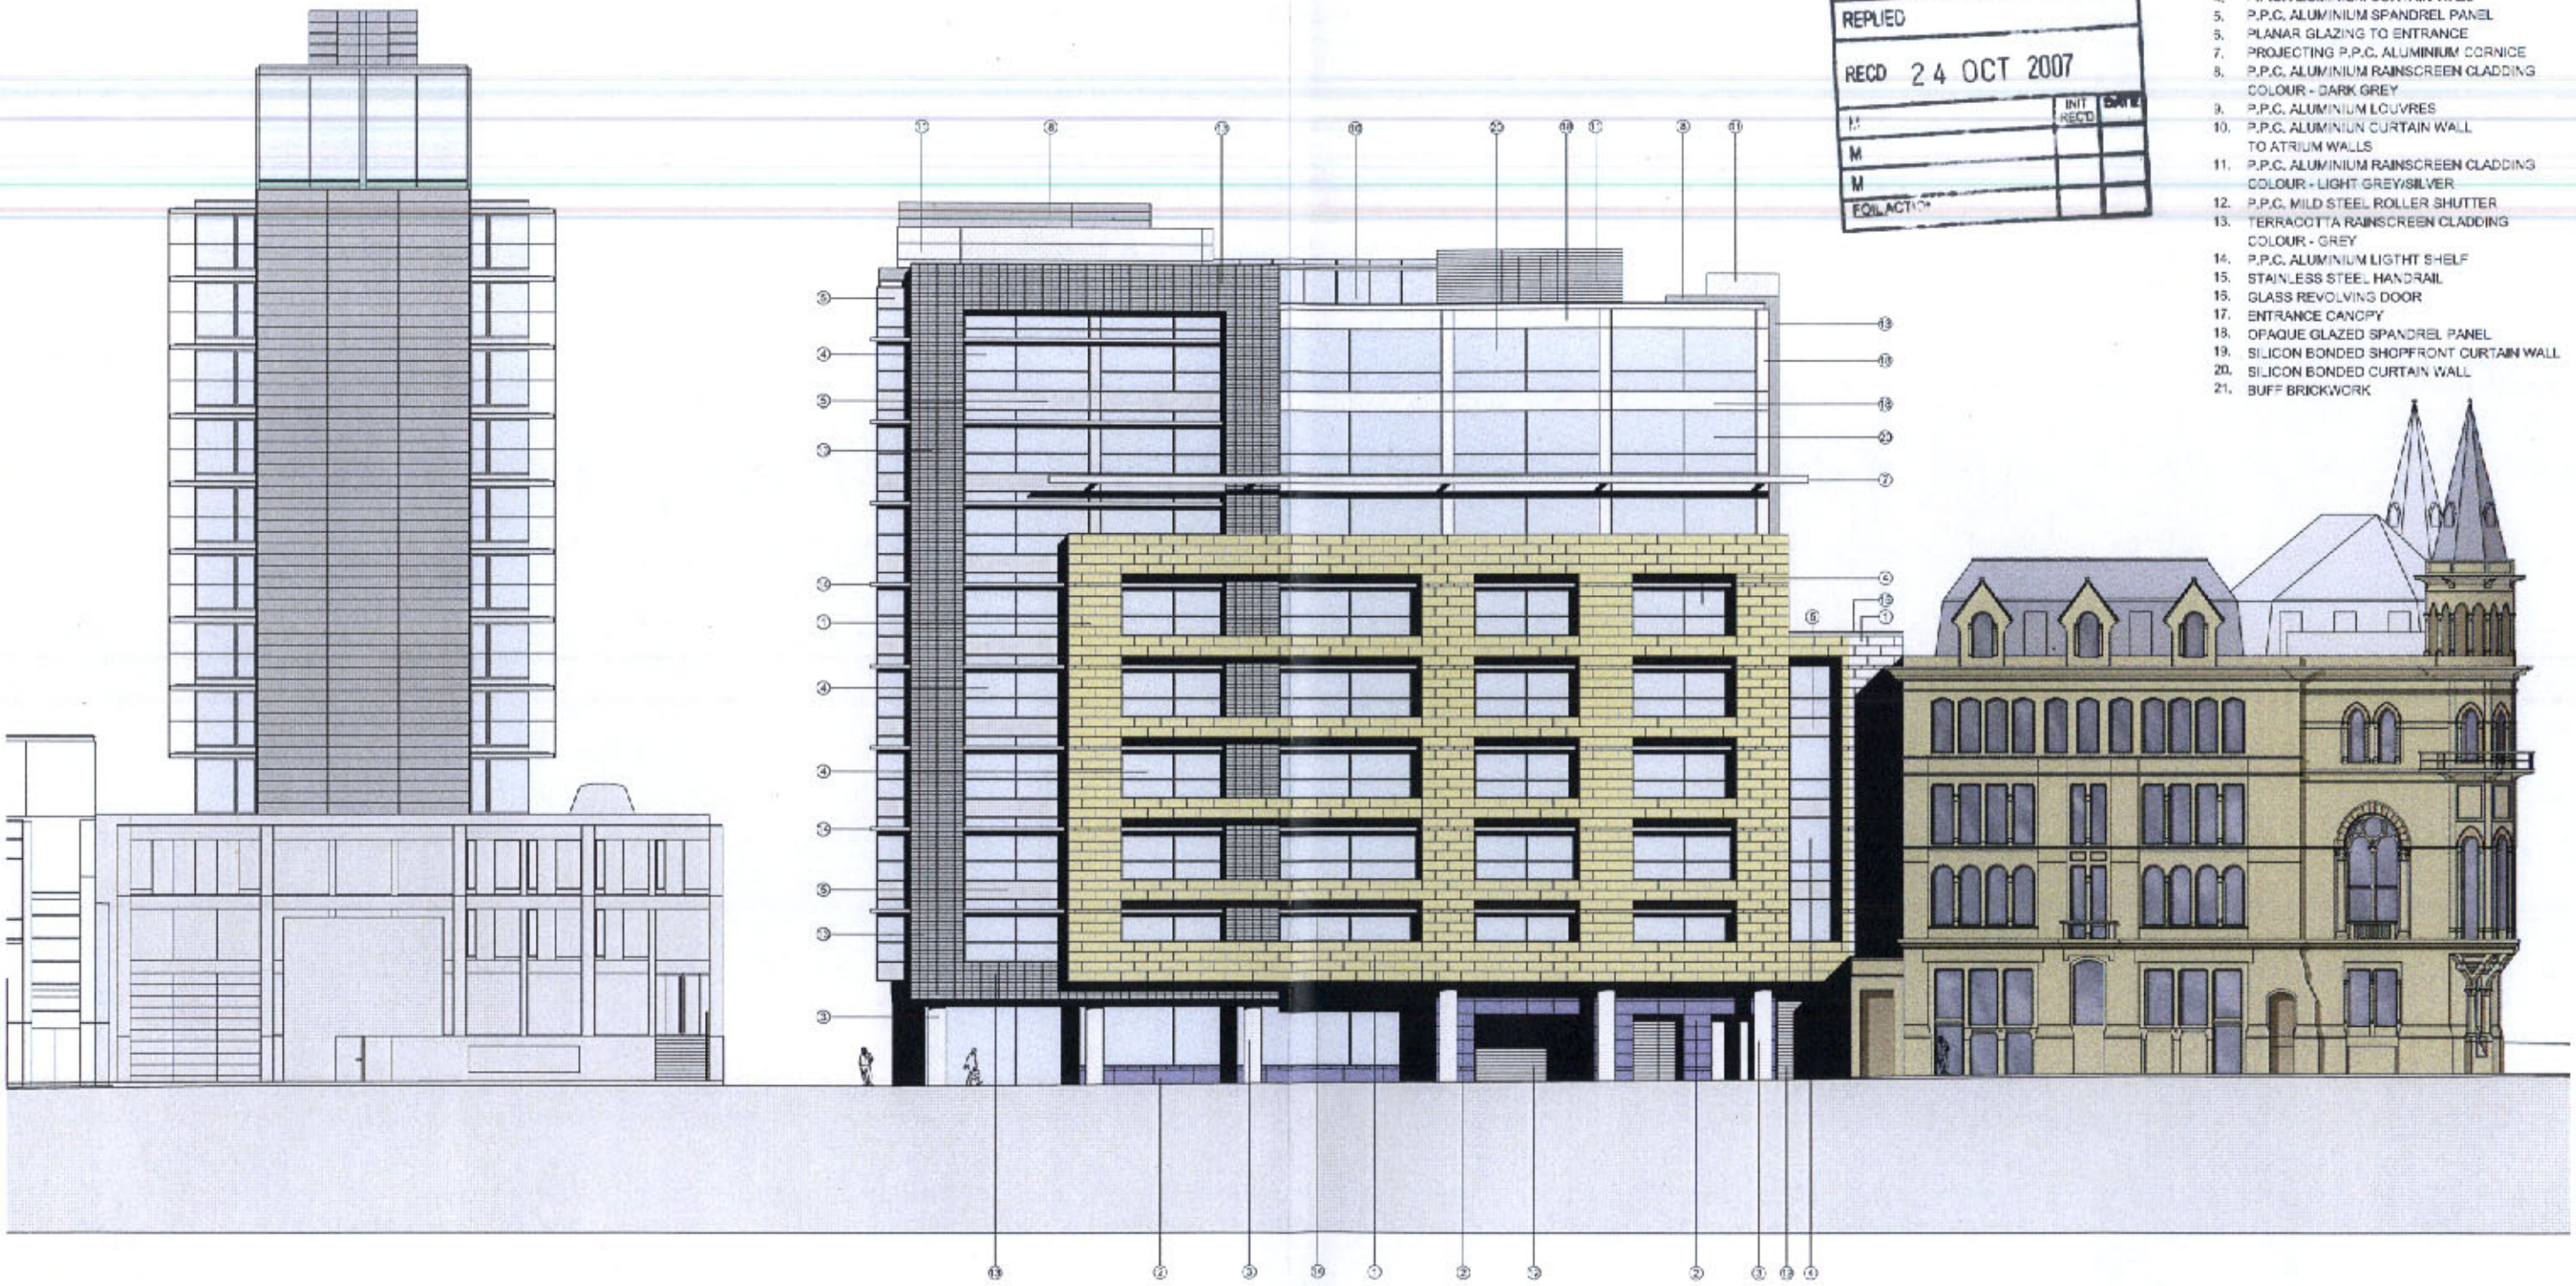

BROWN STREET ELEVATION

PARSONAGE CHAMBERS
3 THE PARSONAGE
MANCHESTER M3 2HW
UNITED KINGDOM

t +44 (0)161 828 7500
f +44 (0)161 828 7550
e manchester@uk.aedas.com

AMETHYST HOUSE
SPRING GARDENS, MANCHESTER
PROPOSED BROWN STREET ELEVATION

AR.MAN.2003.0340
PL (01) 30 _ B
02.11.04
1:200

Aedas