


1. DO NOT SCALE FROM THIS DRAWING - USE FIGURED DIMENSIONS ONLY
2. READ IN CONJUNCTION WITH ALL OTHER CONSULTANTS/SPECIALISTS DRAWINGS. REPORT ANY DISCREPANCIES BEFORE AFFECTED WORK COMMENCES
3. ALL SETTING OUT DIMENSIONS TO BE CHECKED ON SITE BY CONTRACTOR BEFORE WORK COMMENCES
4. THIS DRAWING REMAINS COPYRIGHT OF LLOYD EVANS PRICHARD LTD. **COPY / DISTRIBUTE ONLY WITH CONSENT OF THE AUTHOR.**

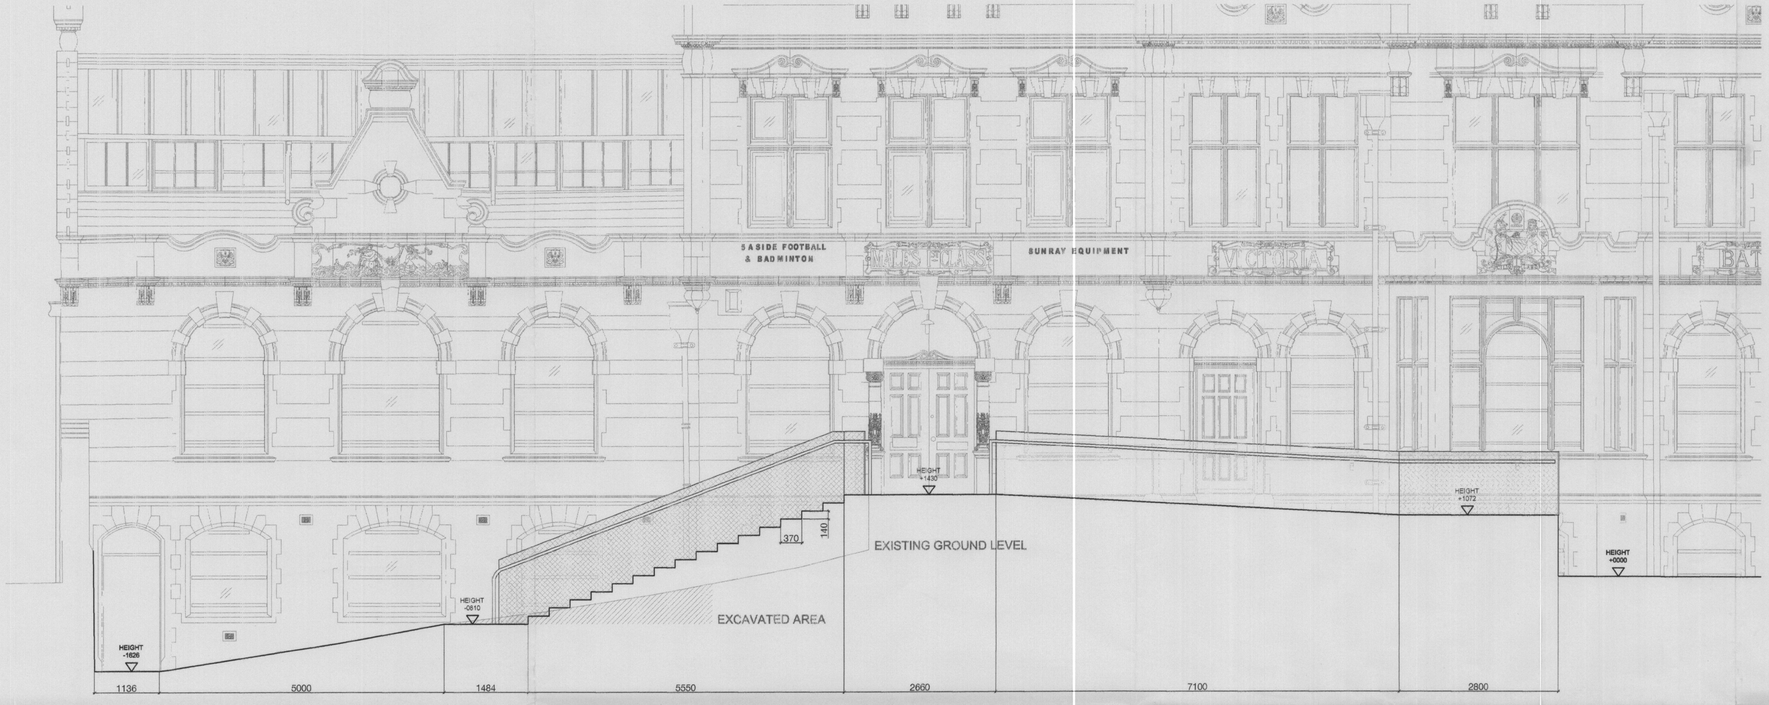

SECTION 1:50

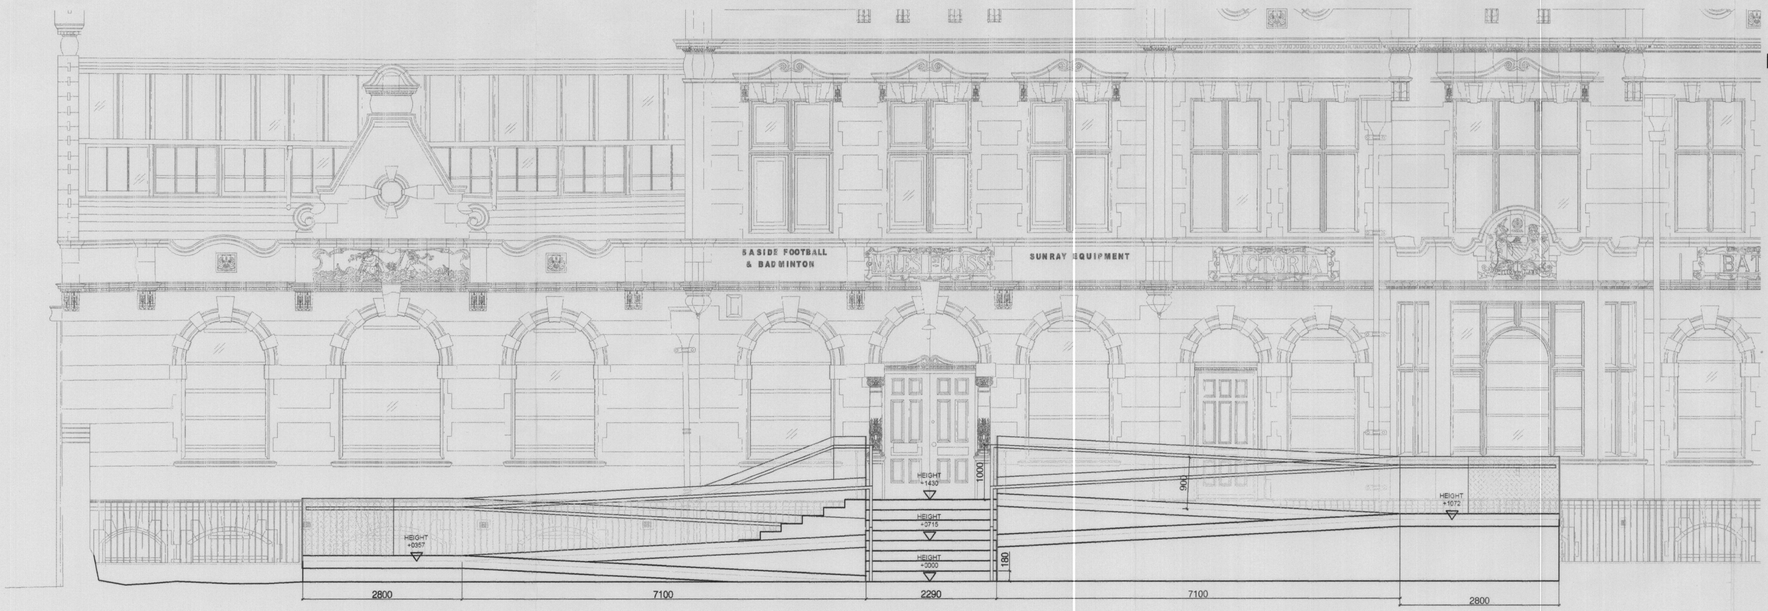

FRONT ELEVATION 1:50

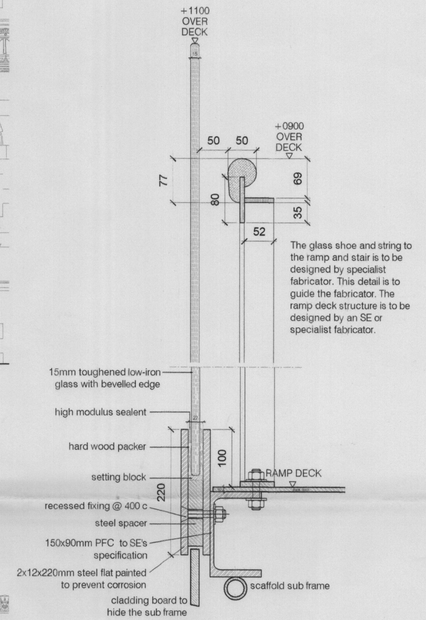

The glass shoe and string to the ramp and stair is to be designed by specialist fabricator. This detail is to guide the fabricator. The ramp deck structure is to be designed by an SE or specialist fabricator.

BALUSTRADE & HANDRAIL DETAIL 1:5

PLANNING
ACK'D
REPLIED
RECT - 7 JAN 2009
M
M
M
INIT. DATE
FOR ACTION

CONTRACT
Victoria Baths
Temporary Access Ramp

CLIENT
Manchester City Council.

SCHEMATIC ELEVATION AND SECTION OF ACCESS RAMP

CONTRACT No. 3 6 9 5 B SCALE 1:50@A1

DRAWING No. 207 DATE 11 . 2008

REVISION A

LLOYD EVANS PRICHARD LTD