


© Copyright: All rights reserved. This drawing must not be reproduced without permission.
Do not scale from this drawing. All dimension are in millimetres unless otherwise stated.
Any discrepancies should be reported to the Architect.

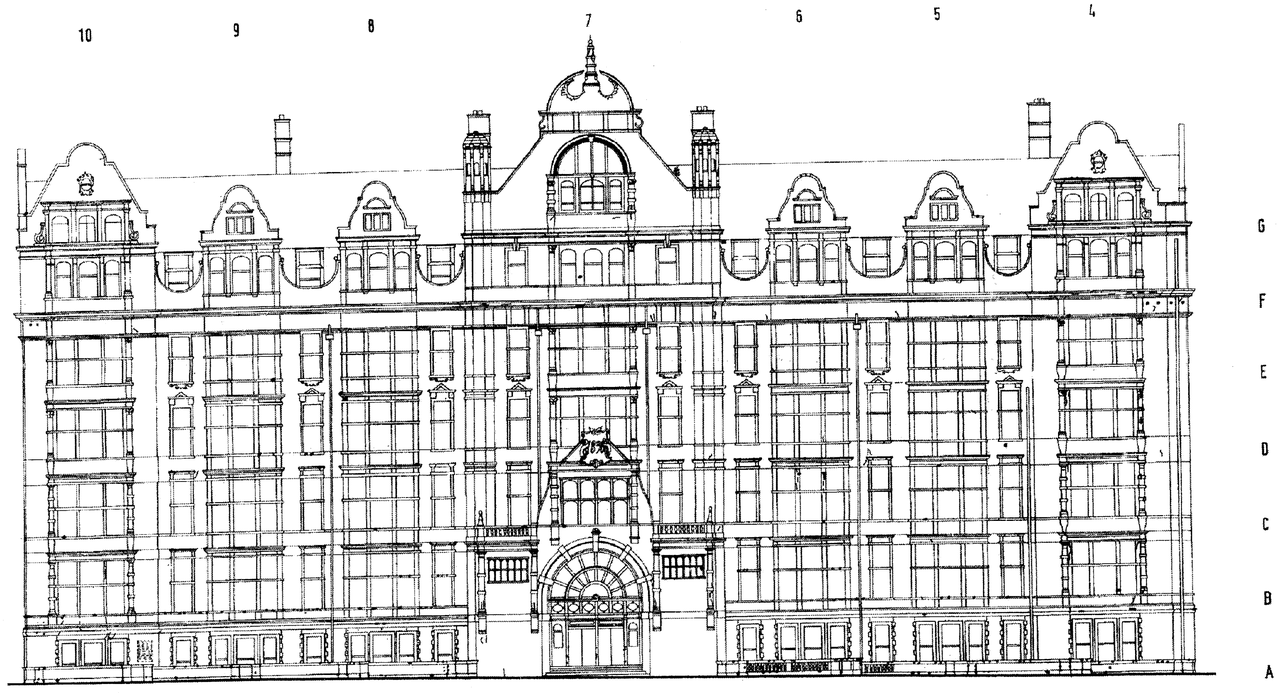

WEST ELEVATION ONTO SACKVILLE STREET AS EXISTING & AS PROPOSED
scale 1:200

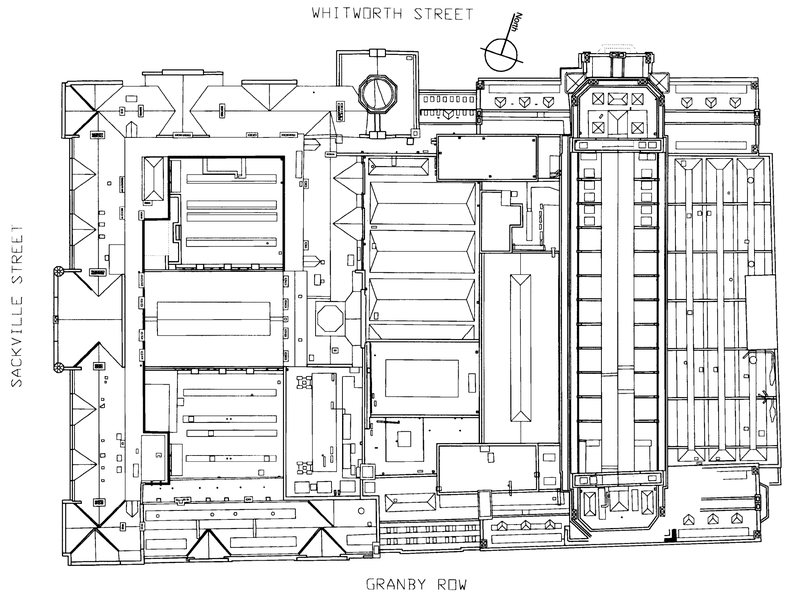

MAIN ROOF PLAN AS EXISTING & AS PROPOSED
scale 1:500

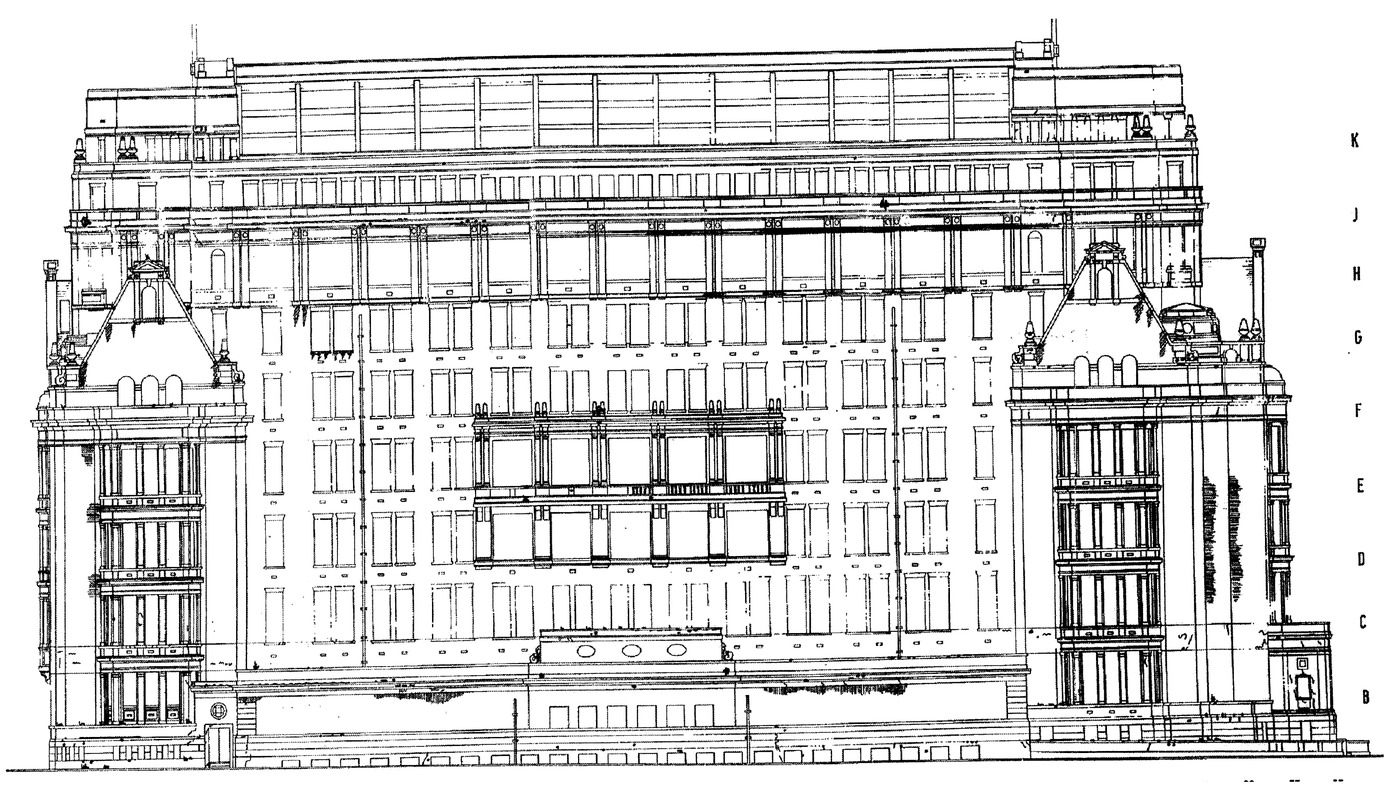

EAST ELEVATION ONTO COBOURG STREET AS EXISTING & AS PROPOSED
scale 1:200

RECD 22 AUG 2008

	LISTED BUILDING CONSENT ISSUE			
Revision	Description	Date	Drawn	Checked

Halliday Meecham Architects Limited
111 Piccadilly, Manchester M1 2HY
t: +44 (0)161 661 5586
f: +44 (0)161 661 5587
e: hma@hallidaymeecham.com
w: www.hallidaymeecham.com

architecture
interior design
space planning
urban planning
project management
planning supervisors

Halliday Meecham

Client:	THE UNIVERSITY OF MANCHESTER
Project:	ROOM A13 REFURBISHMENT
Phase / Location:	SACKVILLE STREET BUILDING, MANCHESTER
Drawing:	EAST & WEST ELEVATIONS, & MAIN ROOF PLAN AS EXISTING & AS PROPOSED

Scale @ A1	Scale @ A3	Date:	Drawn:	Checked:	Job No.	Drawing No.	Revision
1:200&500		Aug 08	SB	HR	3957	(9-) 08	