© The copyright of this drawing, the design and technical content is the property of PB Projects, it may not be reproduced, copied or used without the prior written permission of PB Projects.

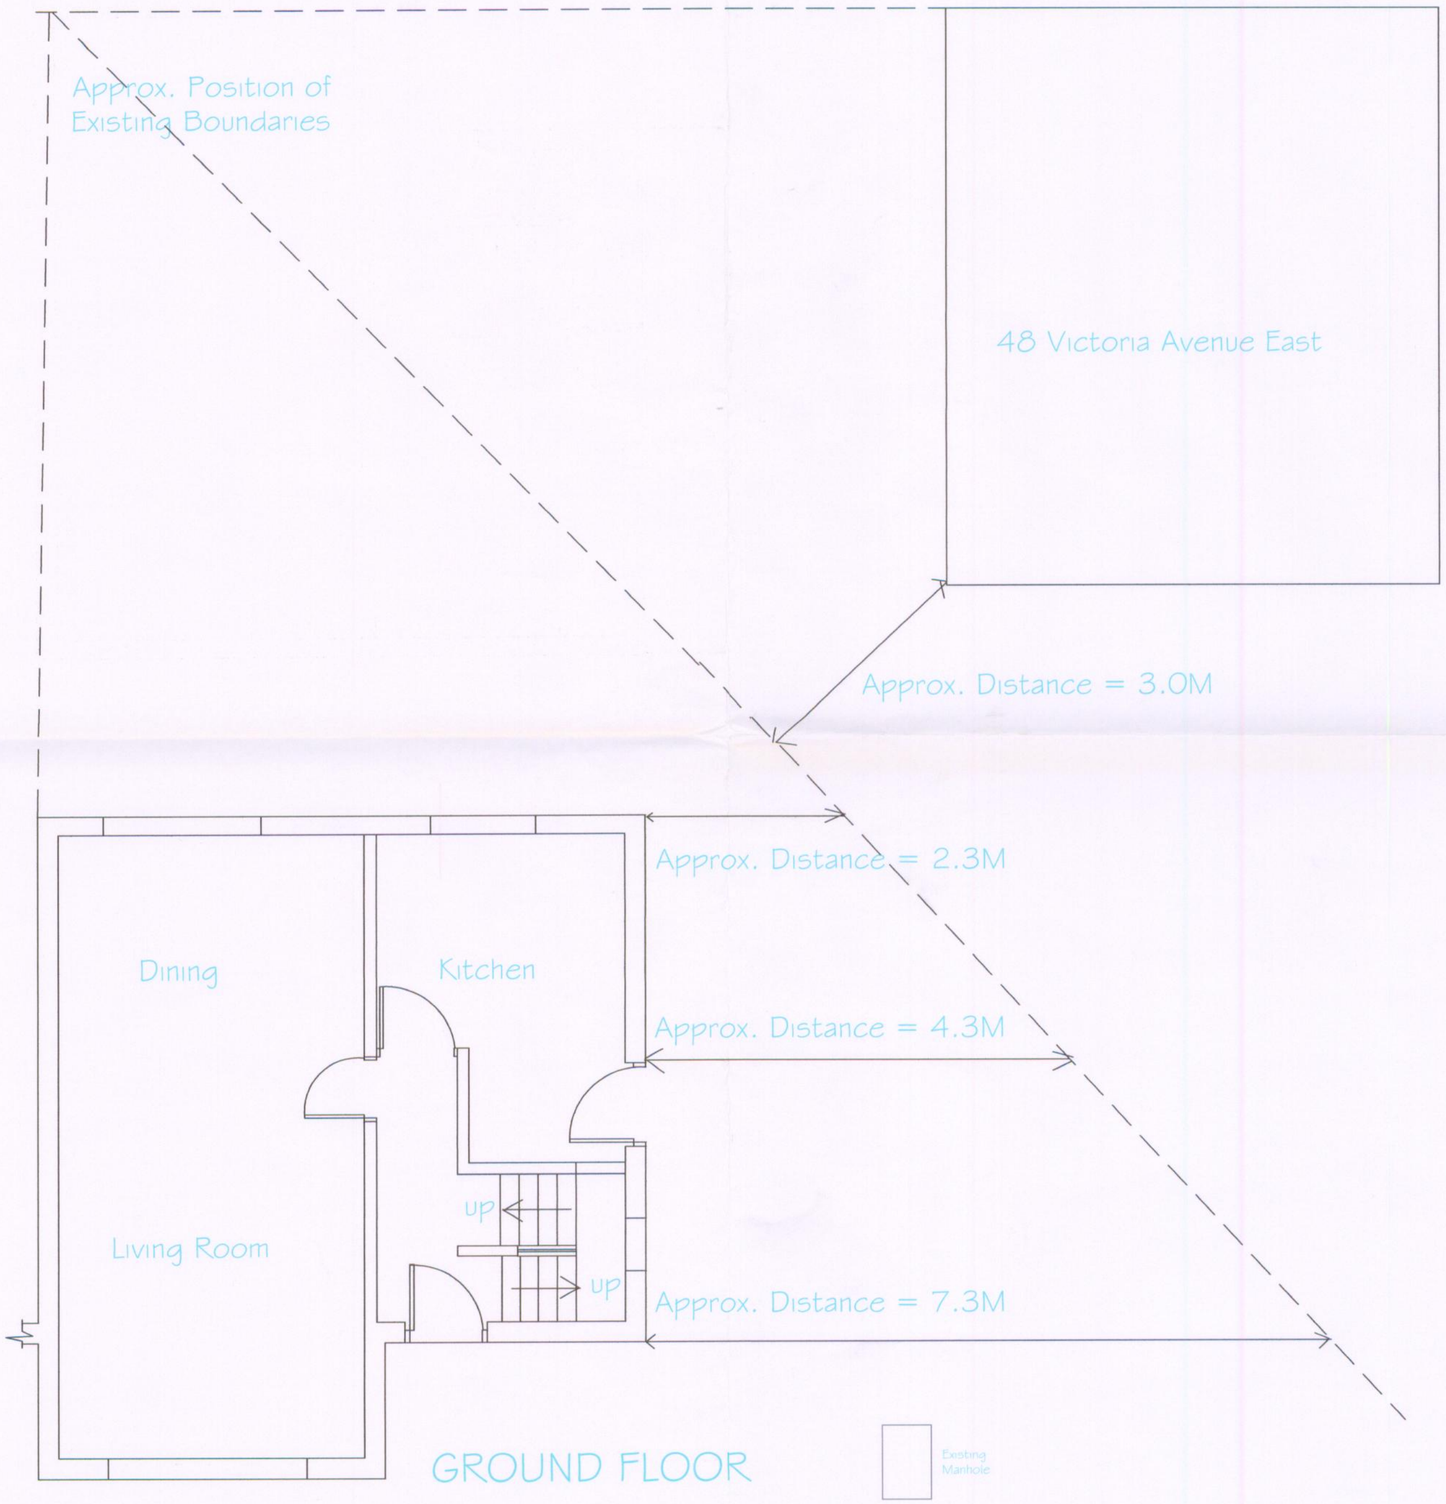

PB PROJECTS
ACKD
REPLIED
RECD - 3 APR 2008
REVISIONS

Revision A March 2008
Width of extension increased by 600mm

DO NOT SCALE FROM THIS DRAWING CHECK ALL CRITICAL DIMENSIONS BEFORE ORDERING

ADDRESS: 2 Ingleby Avenue, Blackley			
TITLE: Plan of Existing Site Layout			
CLIENT: Mr & Mrs Clarke and M.M.H.A.			
Date: Dec 07	Scale: 1:50	Drawn by: CDB	Drawing No: 490/18/06B

FAULKNER HOUSE, 45 STATION ROAD,
URMSTON, MANCHESTER, M41 9JG.
Tel 0161-748-4840 Fax 0161-746-8880