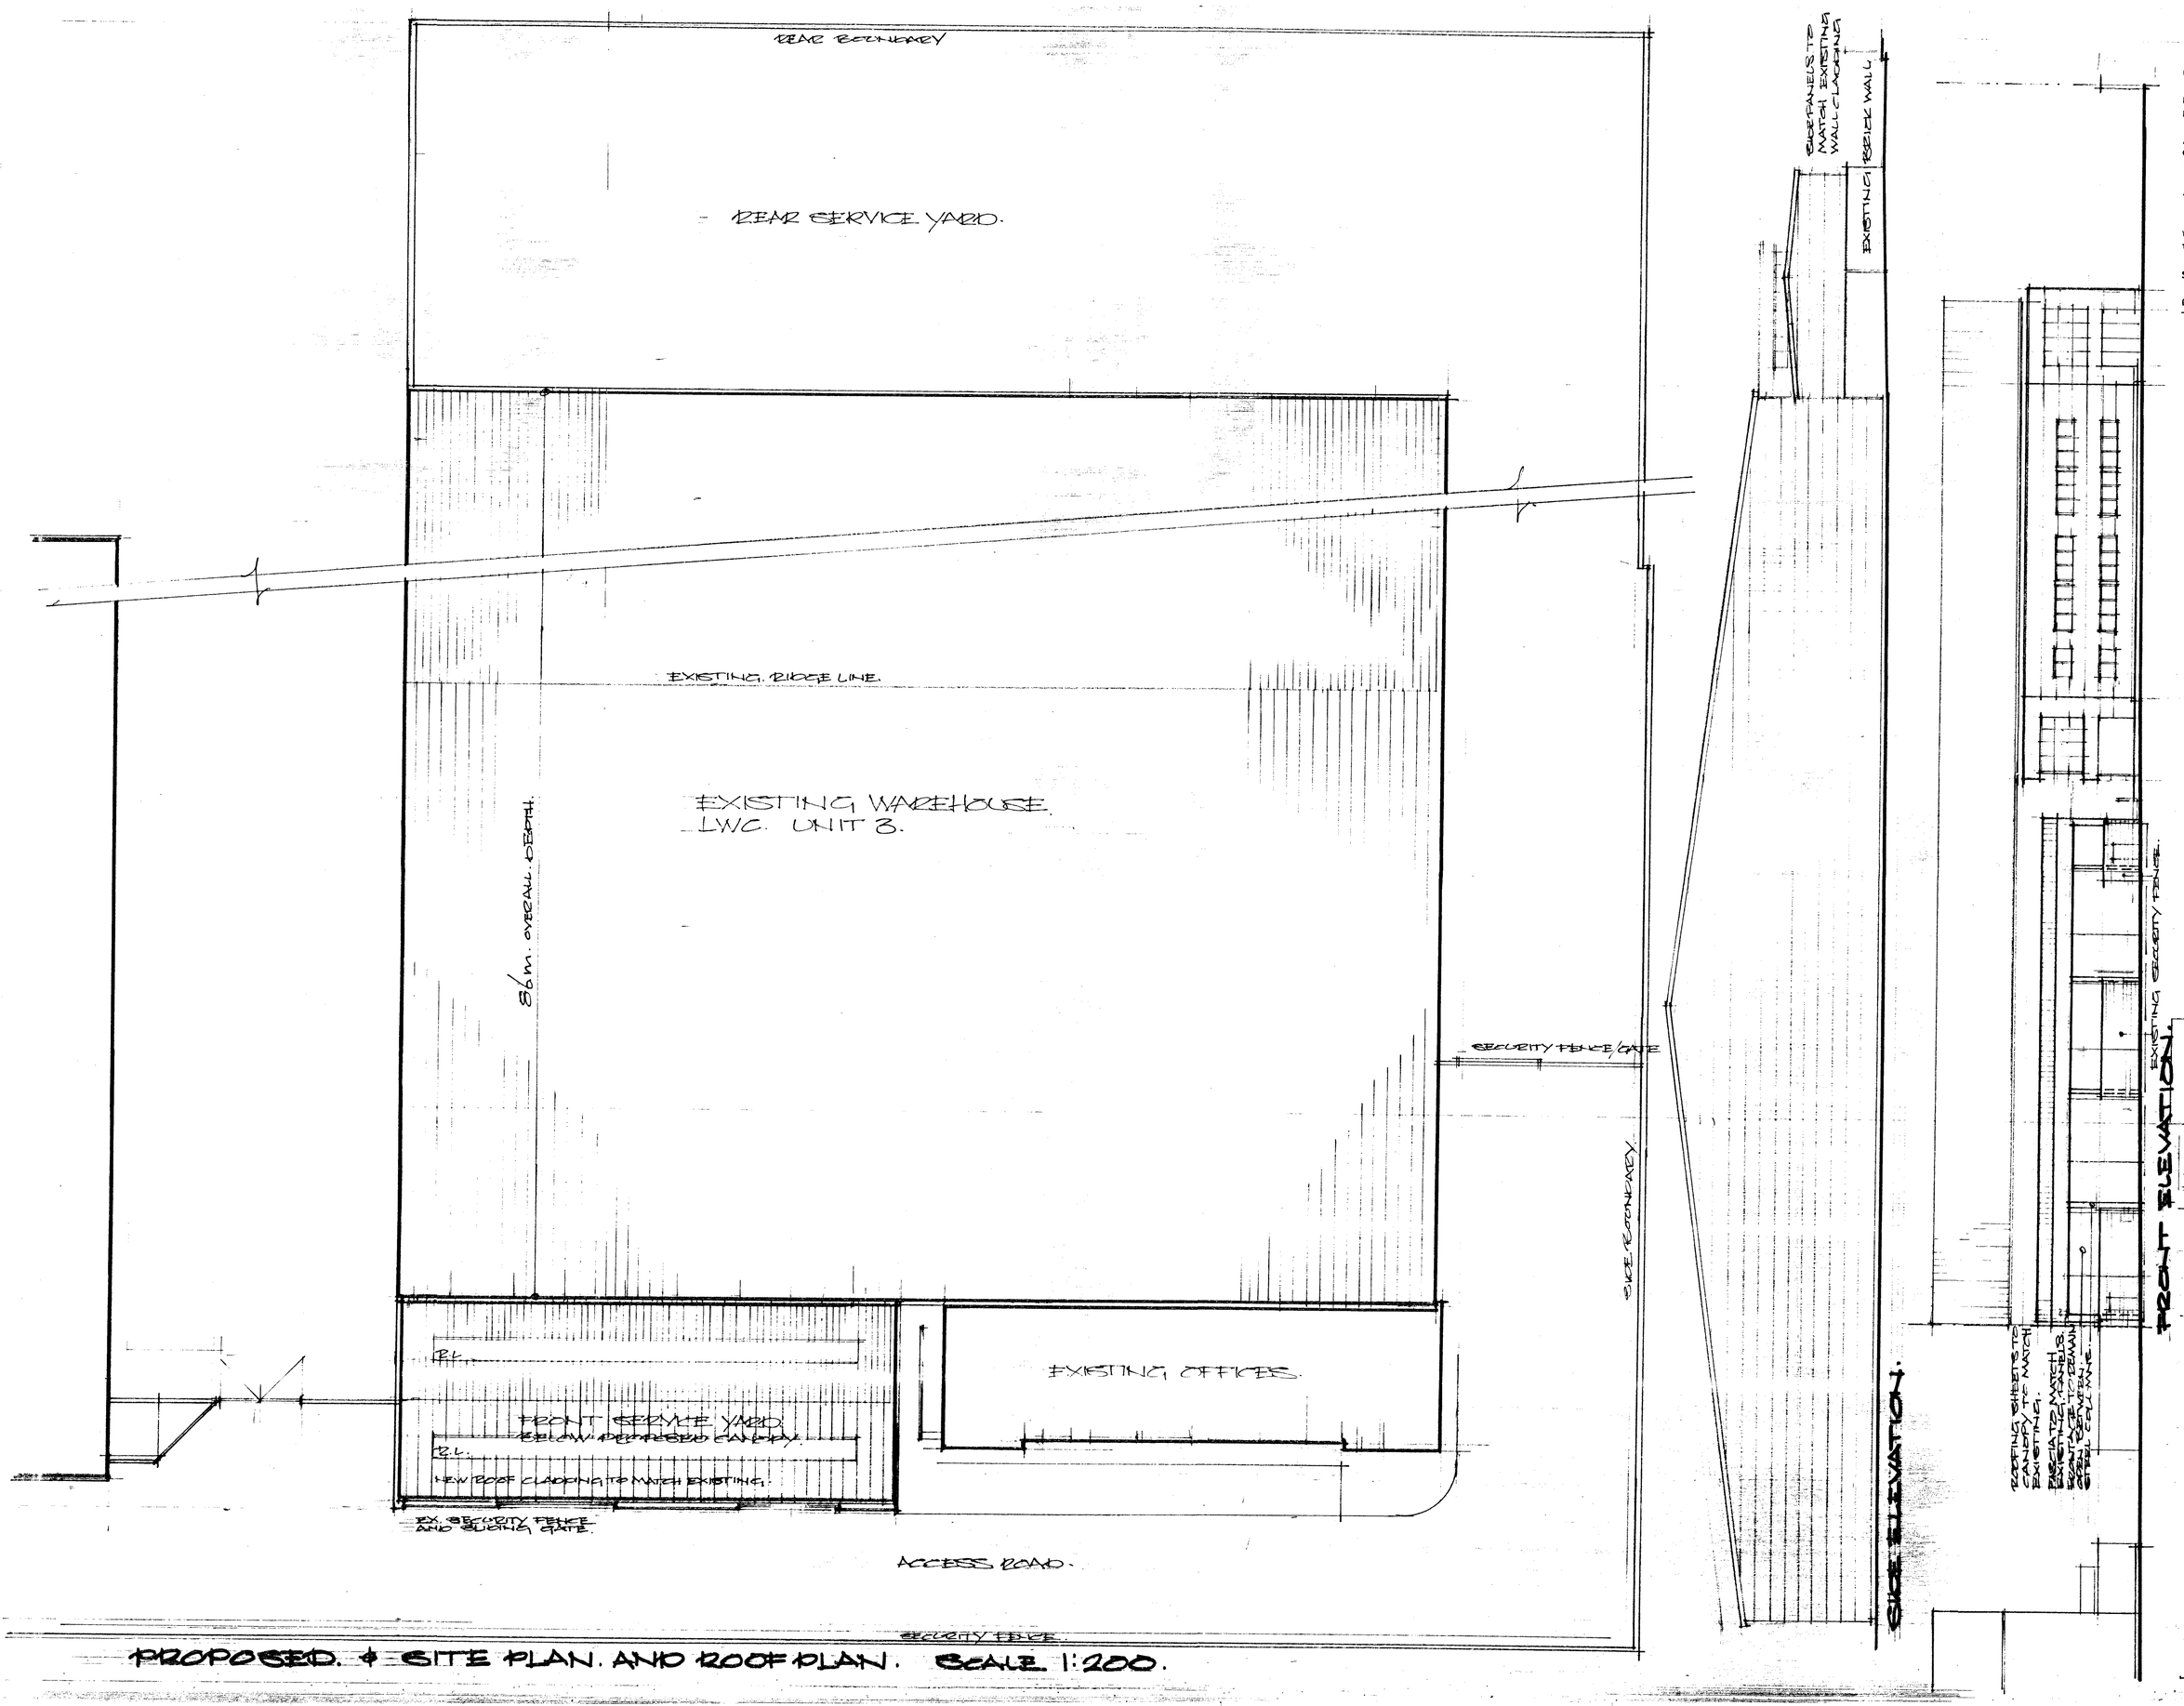

PROPOSED. & SITE PLAN. AND ROOF PLAN. SCALE 1:200.

GENERAL NOTES

FIGURED DIMENSIONS ARE TO THE PREFENCE OVER SCALED DIMENSIONS

ALL DIMENSIONS ARE TO BE CHECKED ON SITE BY THE CONTRACTOR PRIOR TO COMMENCEMENT

ANY DISCREPANCIES TO BE REFERRED TO TYLER DESIGN IMMEDIATELY

WHERE APPLICABLE THIS DRAWING TO BE READ IN CONJUNCTION WITH STRUCTURAL ENGINEERS DWGS SCHEDULE OF WORKS, SPECIFICATION, BILL OF QUANTITIES AND ALL RELATED DRAWINGS

PLANNING AND BUILDING CONTROL
01 DEC 2011

REV.	DATE.

Tyler DESIGN
No. 3.HILLS COTTAGES, SKIPPOOL RD.
THORNTON CLEVELEYS. FY5 5JZ
Tel.No. 01253 866559./07834519185
Email; dave@tylerdesign.co.uk

CLIENT
LWC

CONTRACT — LWC
PROPOSED CANOPY
UNIT 3. STAINBORN RD
OPENSHAW MANCHESTER

TITLE
PROPOSED SITE/ROOF PLAN
AND ELEVATIONS

DATE
Nov. 11

SCALE
1:200

CONTRACT No.
LWC 34

DWG. No.
04.