Do not scale dimensions
if in doubt please ask

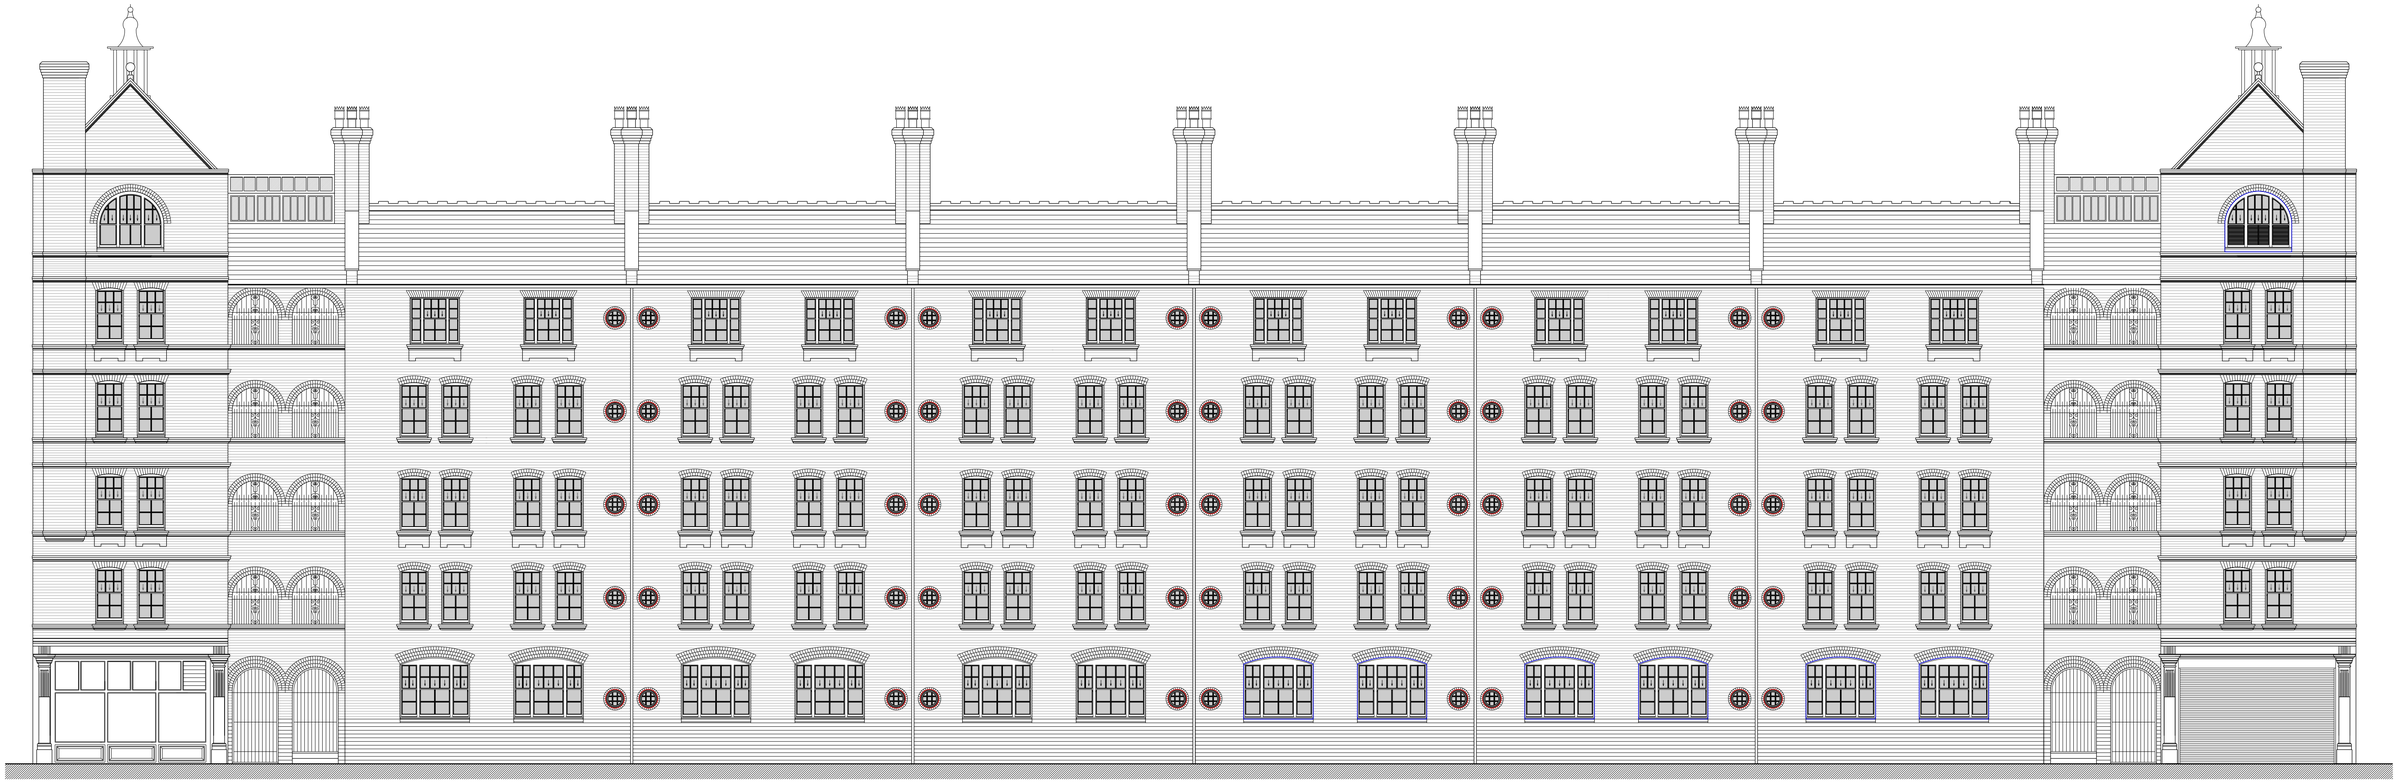

North East Elevation as Proposed - Bengal Street

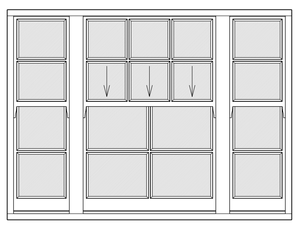

Window Type M
see drawing 6545 (31) 034

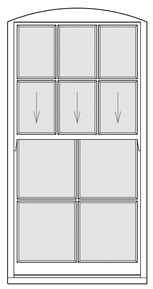

Window Type N
see drawing 6545 (31) 035

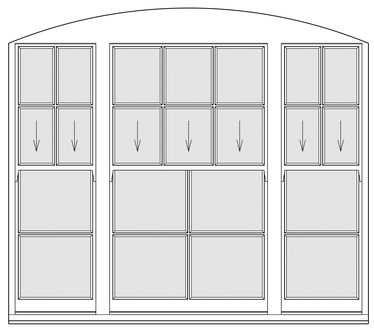

Window Type O
see drawing 6545 (31) 036

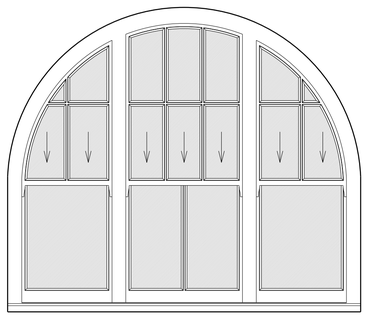

Window Type Pa and Window Type Pb
see drawings 6545 (31) 037 and 6545 (31) 038

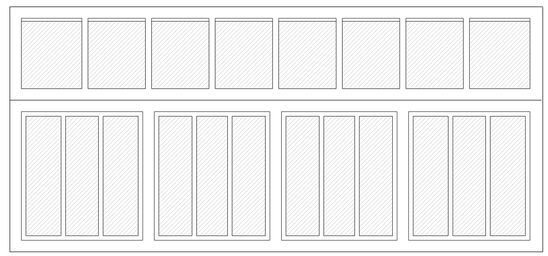

Window Type S
see drawing 6545 (37) 02

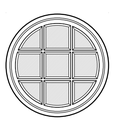

Window Type Q
see drawing 6545 (31) 039

Window Type:	Number:	Approx. Dimensions:
M	12	1610 x 1530 mm
N	88	1040 x 1710 mm
O	12	2270 x 1800 mm
P	2	2320 x 1980 mm
Q	50	Diameter 610mm

General Notes:
ALL dimensions are to be taken as approximate and should be measured on site prior to manufacture.

Windows deamed to be original

Non original sashes
Potentially original frames

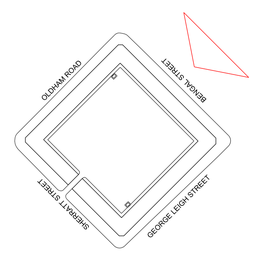

Northwards Housing Association
Victoria Square, Manchester

Window Replacement Scheme
North East Elevation as Proposed
- Bengal Street

Drwg. No: **6545 05 002** Rev: -
Date : 24.11.08 Scale: 1:100 @A1 Checked by : SA

buttress fuller alsop williams · architects
31-33 Princess Street, Manchester, M2 4BF · telephone + 44 (0)161 236 3303
fax + 44(0)161 236 3603 · web site:www.bfaw.co.uk · email:contact@bfaw.co.uk
Buttress Fuller Alsop Williams Ltd is Registered in England and Wales: 5363573