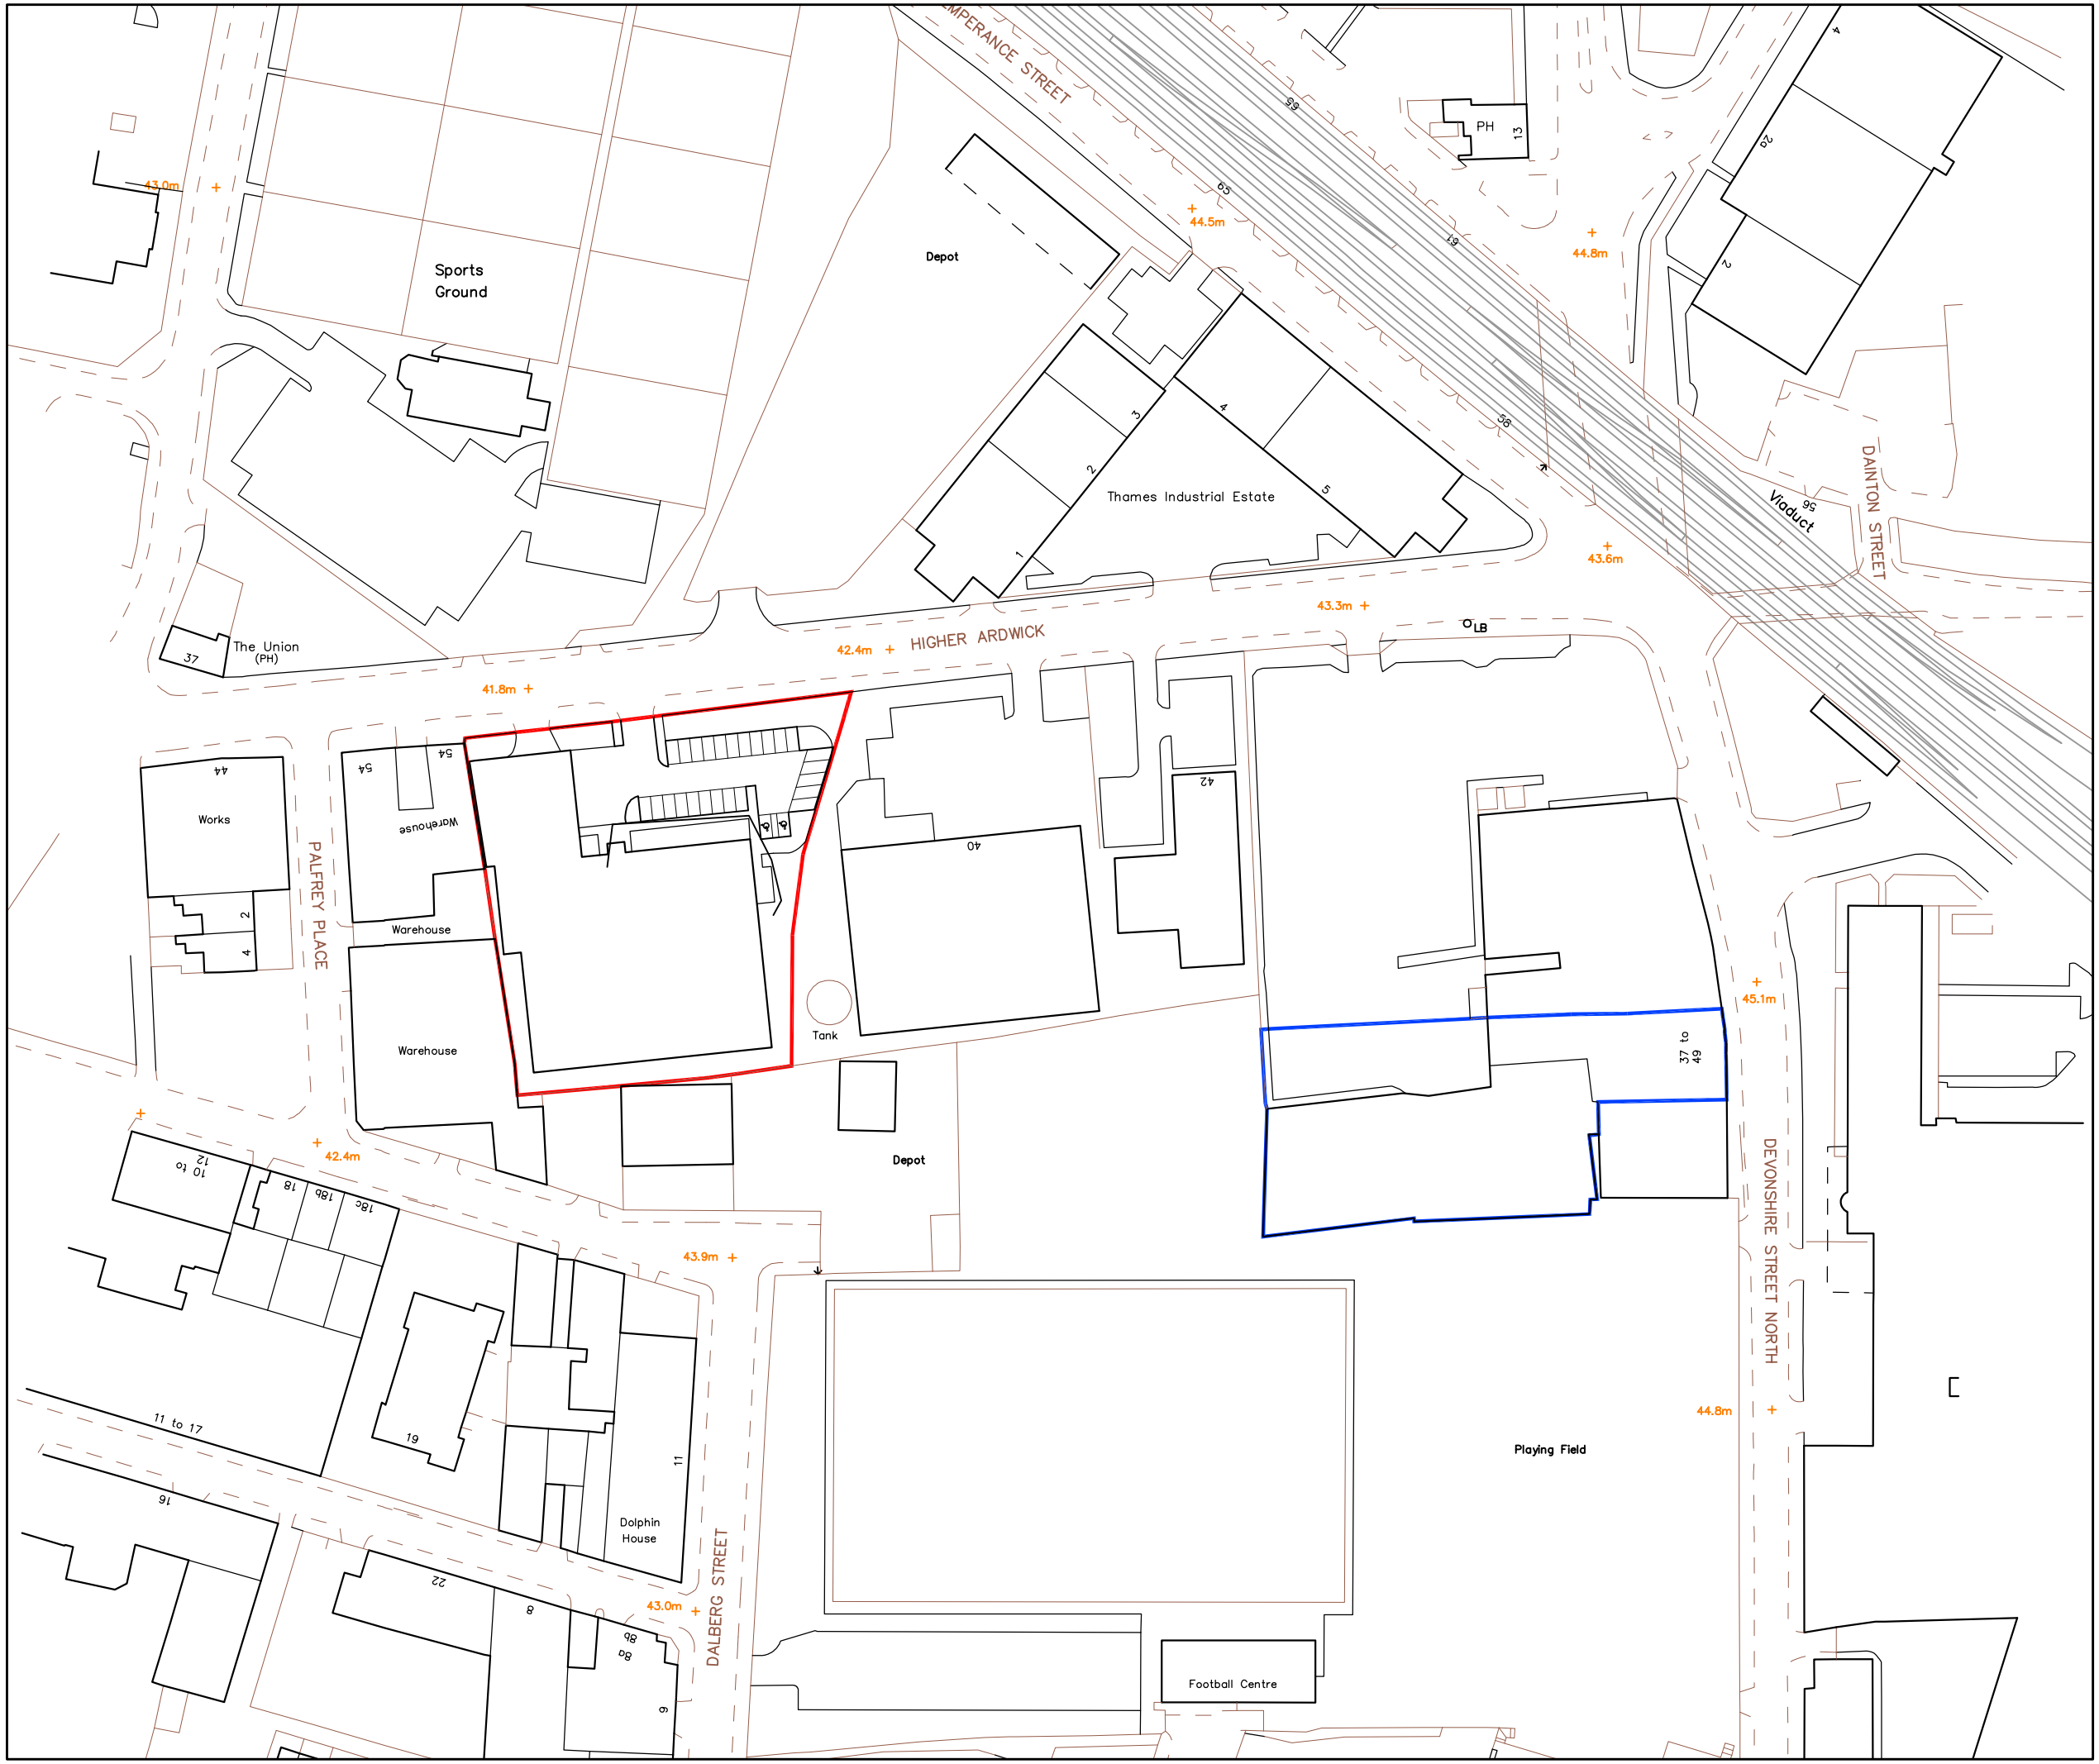


DK ARCHITECTS
t 0161 8501045
m 07814 024033
f 0845 8621625
e nadlr@dkarchitects.net
w dkarchitects.net
a Sovereign House
Stockport Road
Cheadle, SK8 2EA

PROJECT:
CHANGE OF USE FROM B8 TO B2

ADDRESS:
58-60 HIGHER ARDWICK,
MANCHESTER, M12 6DA

DRG:
SITE LOCATION PLAN

DRG STATUS:
PLANNING SUBMISSION

DATE:	May 2012	DRAWN:	ANK
SCALE:	1:1250	CHECKED:	ANK
SIZE:	A3	DRG NO:	NK.242.00

COPYRIGHT © 2007 DK ARCHITECTS (MCR) LIMITED. ALL RIGHTS RESERVED.
REFER TO DIMENSIONS AND DO NOT SCALE.