notes:

TYPE TEXT HERE



EXISTING SOUTH ELEVATION SCALE 1:100

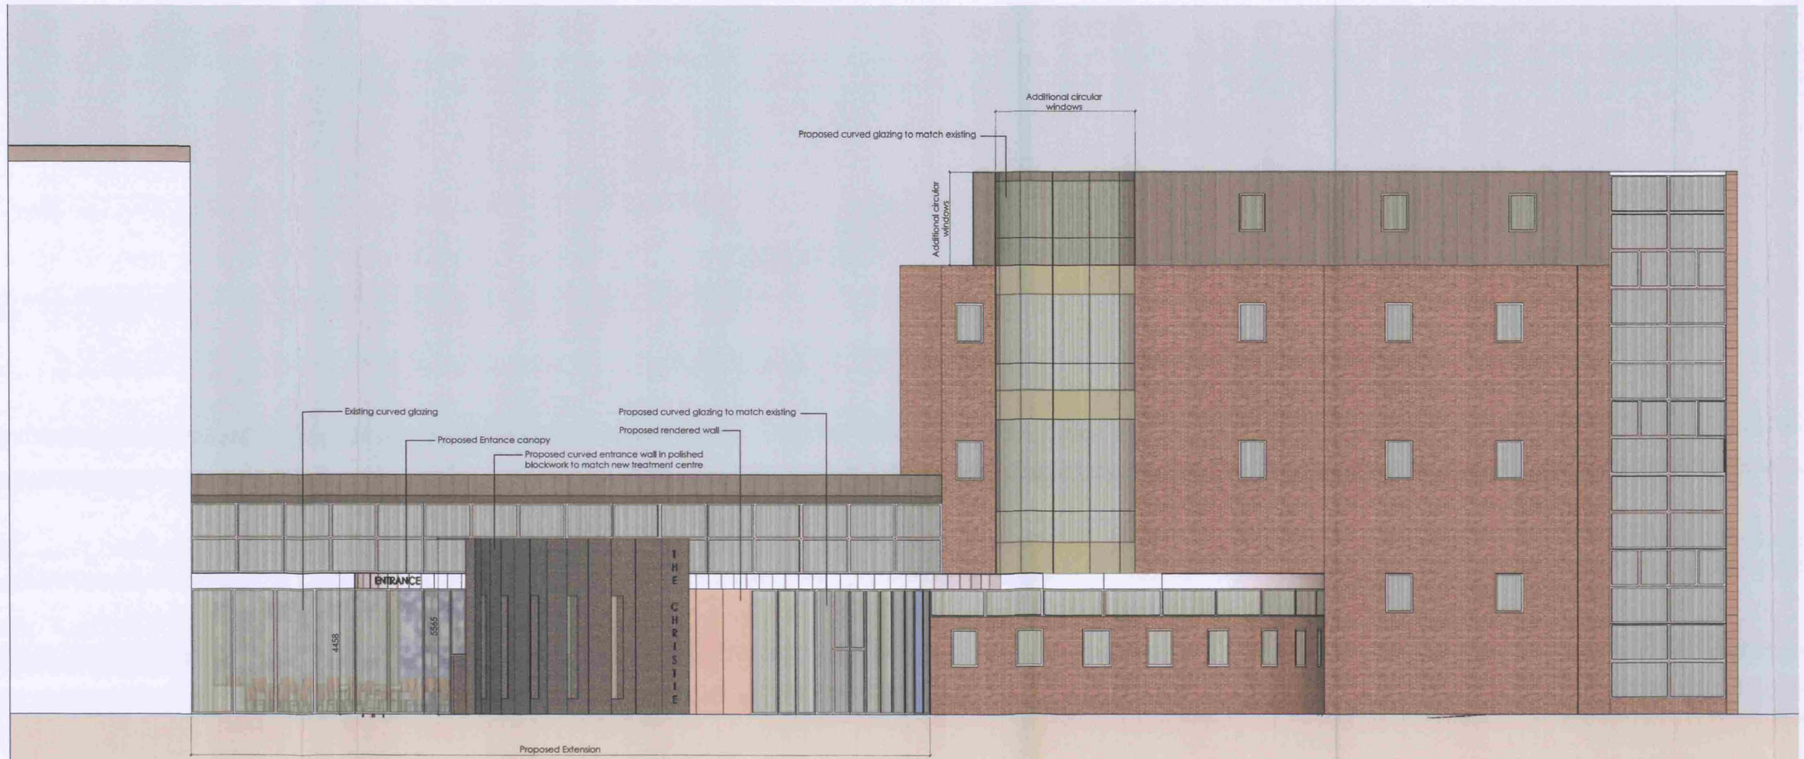


PROPOSED SOUTH ELEVATION SCALE 1:100

PLANNING AND BUILDING CONTROL
01 FEB 2012

| revision | date | revision details |
|---|---|---|
| | | |

drawing status: **PLANNING**


BERTRAM DONE
The Institution of Structural Engineers
Paragon House
48 Seymour Grove
Manchester M16 0LN
T 0161 873 9390
F 0161 873 7164
E mail@bertramdone.co.uk
I www.bertramdone.co.uk



THIS DRAWING IS THE PROPERTY OF BERTRAM DONE & PARTNERS AND MUST NOT BE COPIED OR REPRODUCED EITHER IN WHOLE OR IN PART WITHOUT PRIOR WRITTEN PERMISSION


The Christie NHS Foundation Trust

| | | |
|---|---|---|
| scale: 1:100 | | date: 26-01-11 |
| drawn by: | A1 | checked by: |

contract:
New Oak Road Entrance

drawing:
Existing & Proposed South Elevations

| | |
|---|---|
| job no: | 12230 |
| drawing no: | 103 |
| revision: | |