

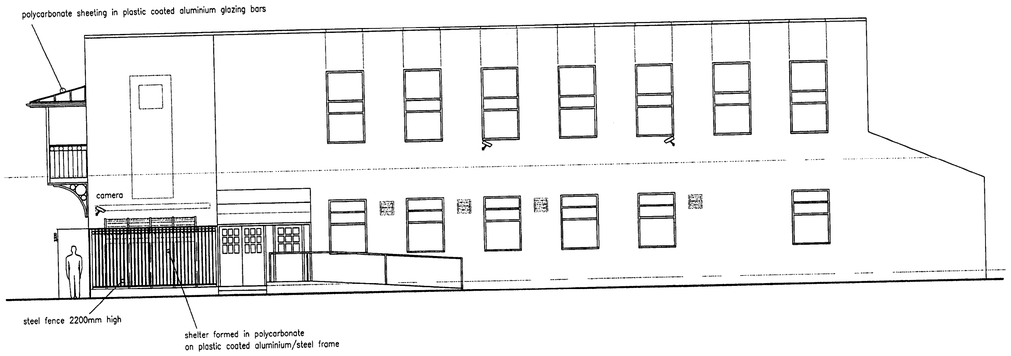


FRONT ELEVATION proposed
scale 1:100

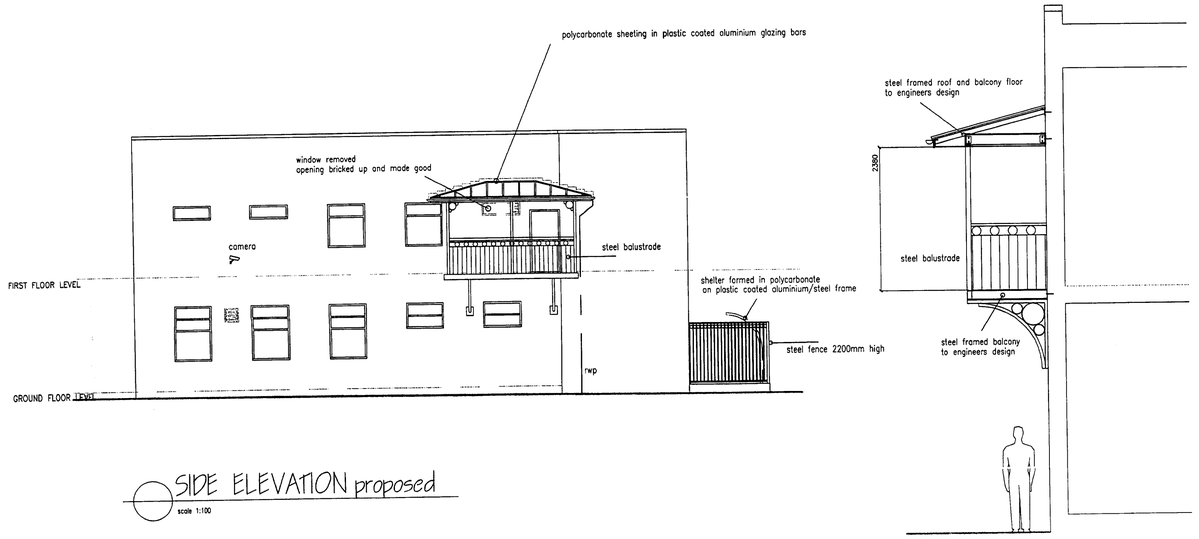


SIDE ELEVATION proposed
scale 1:100


SECTION at BALCONY
scale 1:50

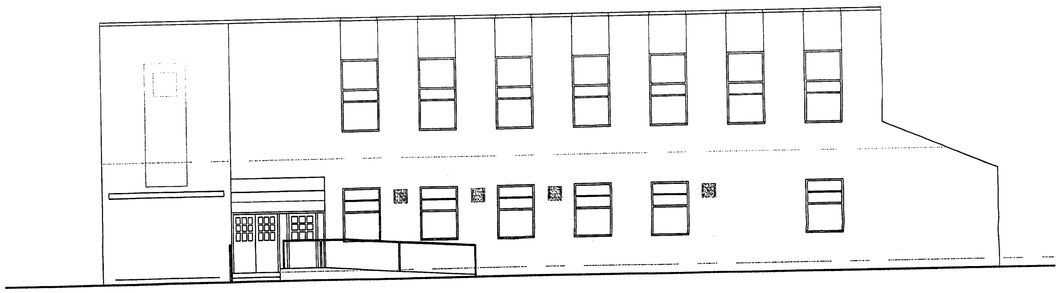


FRONT ELEVATION existing
scale 1:100

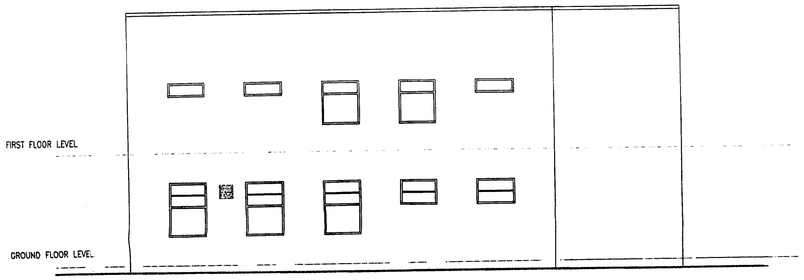


SIDE ELEVATION existing
scale 1:100

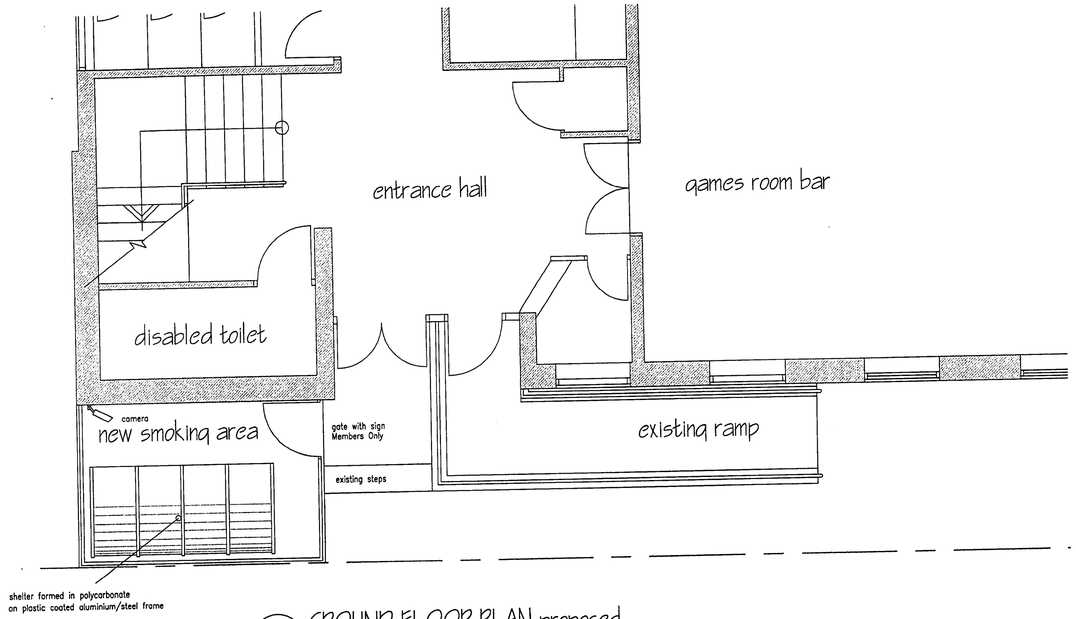

GROUND FLOOR PLAN proposed
scale 1:50

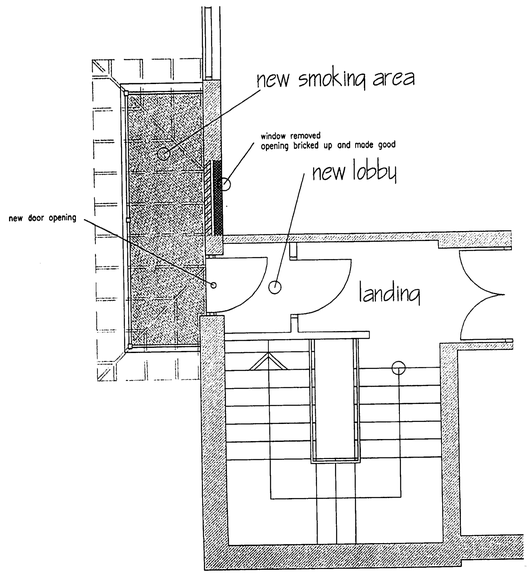

FIRST FLOOR PLAN proposed
scale 1:50

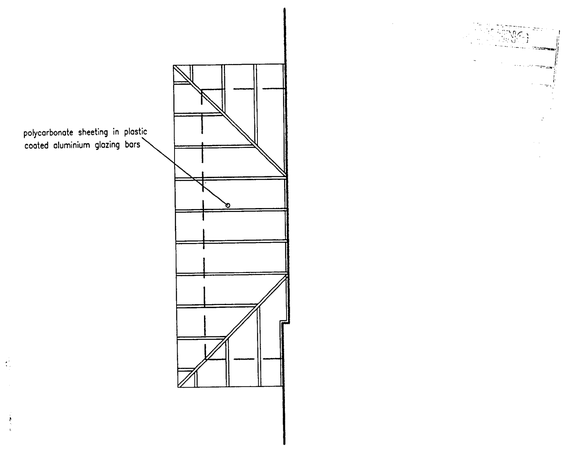

CANOPY ROOF
scale 1:50

Revision A Drawing revised following meeting with Planning Officer Dec 2007
Revision B Louvre panels deleted Jan08

Project
The NEWTON HEATH
WORKING MENS CLUB

PROPOSED SMOKING AREAS

Drawing

PLANNING APPLICATION

Scale
as shown

Date
Sept 2007

Drawing Number
NHWMC/07/01B

David Clayton MCIAT ACIOB Building Design Consultant
7 Alders Green Avenue, High Lane, Stockport, SK6 8EB Tel./Fax. 0161 427 9798