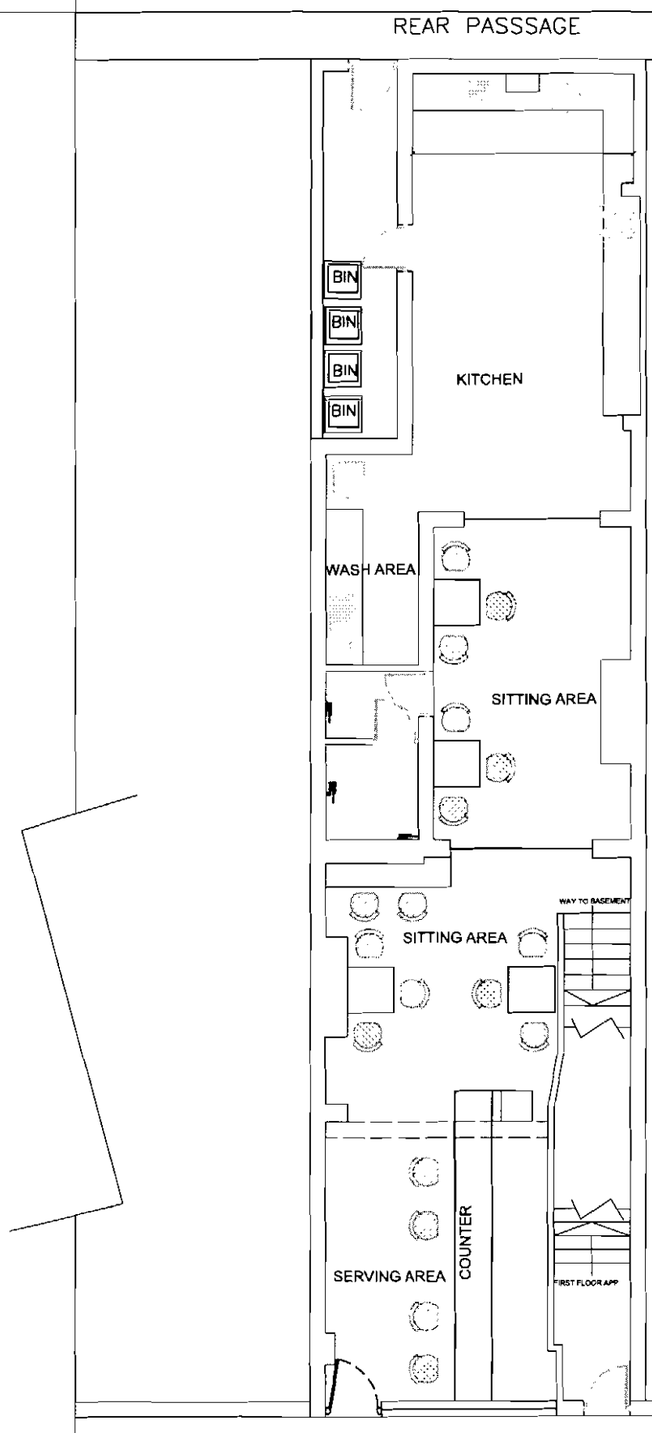

PROPSED GROUND FLOOR PLAN

RECD - 8 APR 2008
M
M
M
FOR ACTION
DATE

Issue Date:

Revisions:

No.	Date	Description

Home Sweet Home
Architectural Design Service
428 Cheetham Hill Road
Cheetham Manchester M8 9LE
0161 795 6385

Title :-

Propsed Ground Floor Plan

Project for :-

Mr. M. Falade

Project Title :-

Proposed Ground Floor Extension's
At 117 Princess Road
Moss Side
M14 4RB

Date March 2008
Scale 1 : 100 Dwg No 02 / 101

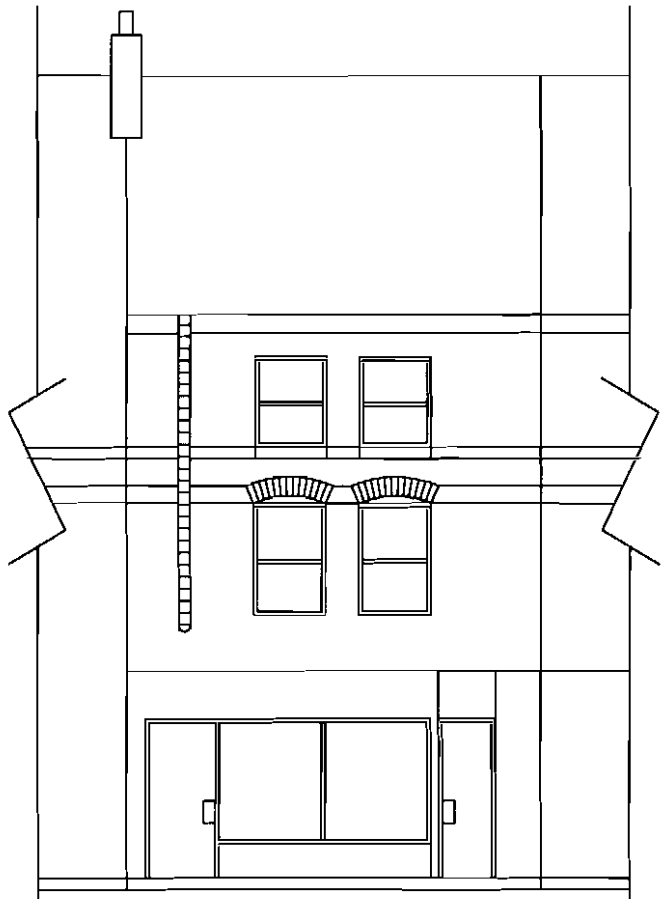

FRONT ELEVATION

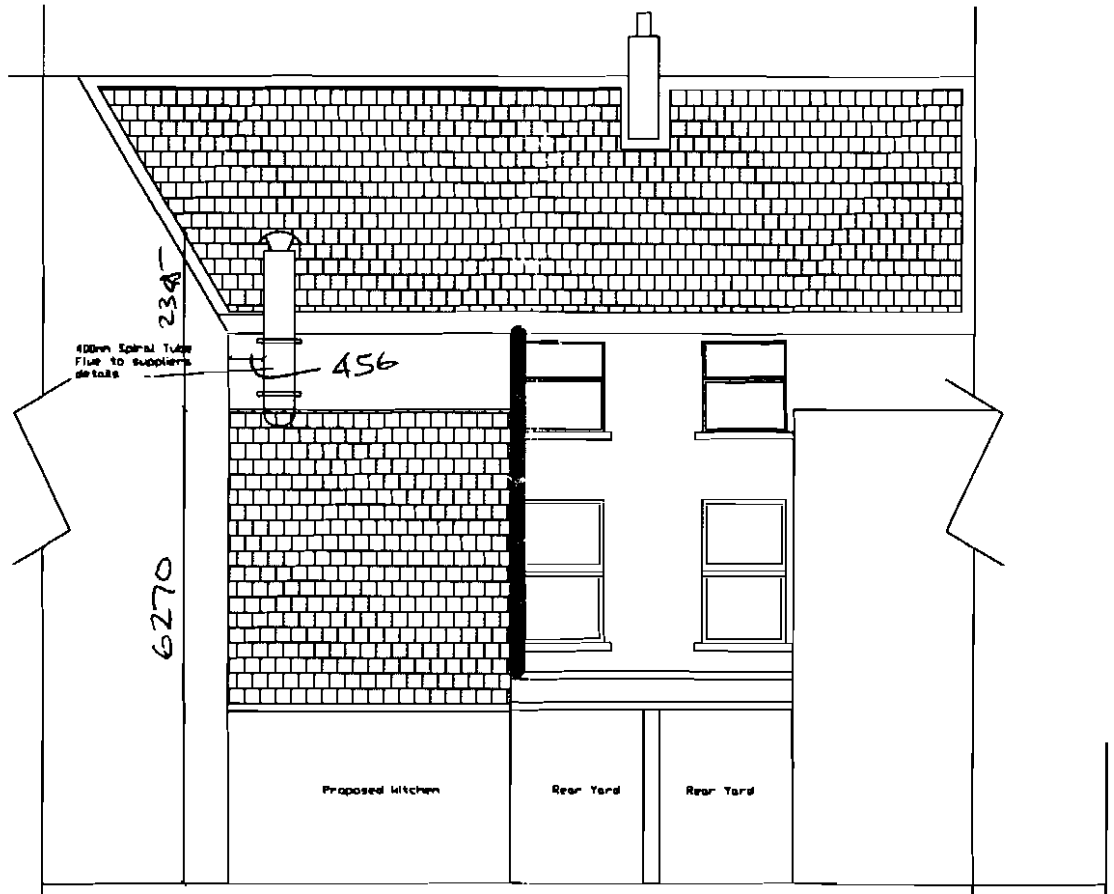

PROPOSED REAR ELEVATION

2 3 APR 2008

Issue Date

No	Date	Description

Home Style Home
Architectural Design Service
428 Cheetham Hill Road
Cheetham Manchester M8 0LL
0161 795 6388
Title :-
PROPOSED FRONT & REAR ELEVATION

Project for :-
Mr. M. Fatah

Project Title :-
Proposed Ground Floor Extensions
[illegible] Road
[illegible]
[illegible]
Date [illegible]

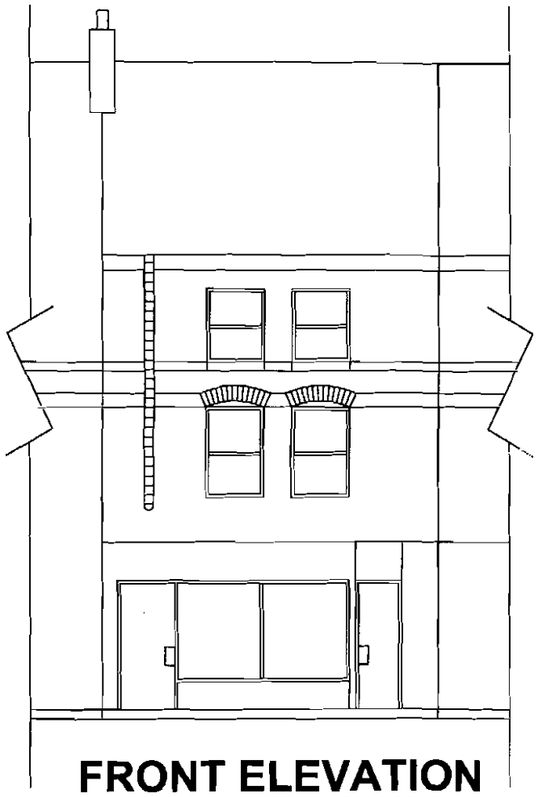

FRONT ELEVATION

ACKD
REPLIED
RECD - 8 APR
M
M
M

Issue Date:

Revisions:

No.	Date	Description

Home Sweet Home
Architectural Design Service
428 Cheetham Hill Road
Cheetham Manchester M8 9LE
0161 795 6385

Title :-
FRONT ELEVATION

Project for :-
Mr. M. Falade

Project Title :-
Proposed Ground Floor Extension's
At 117 Princess Road
Moss Side
M14 4RB

Date March 2008
Scale 1 : 100 Dwg No 01/ 101