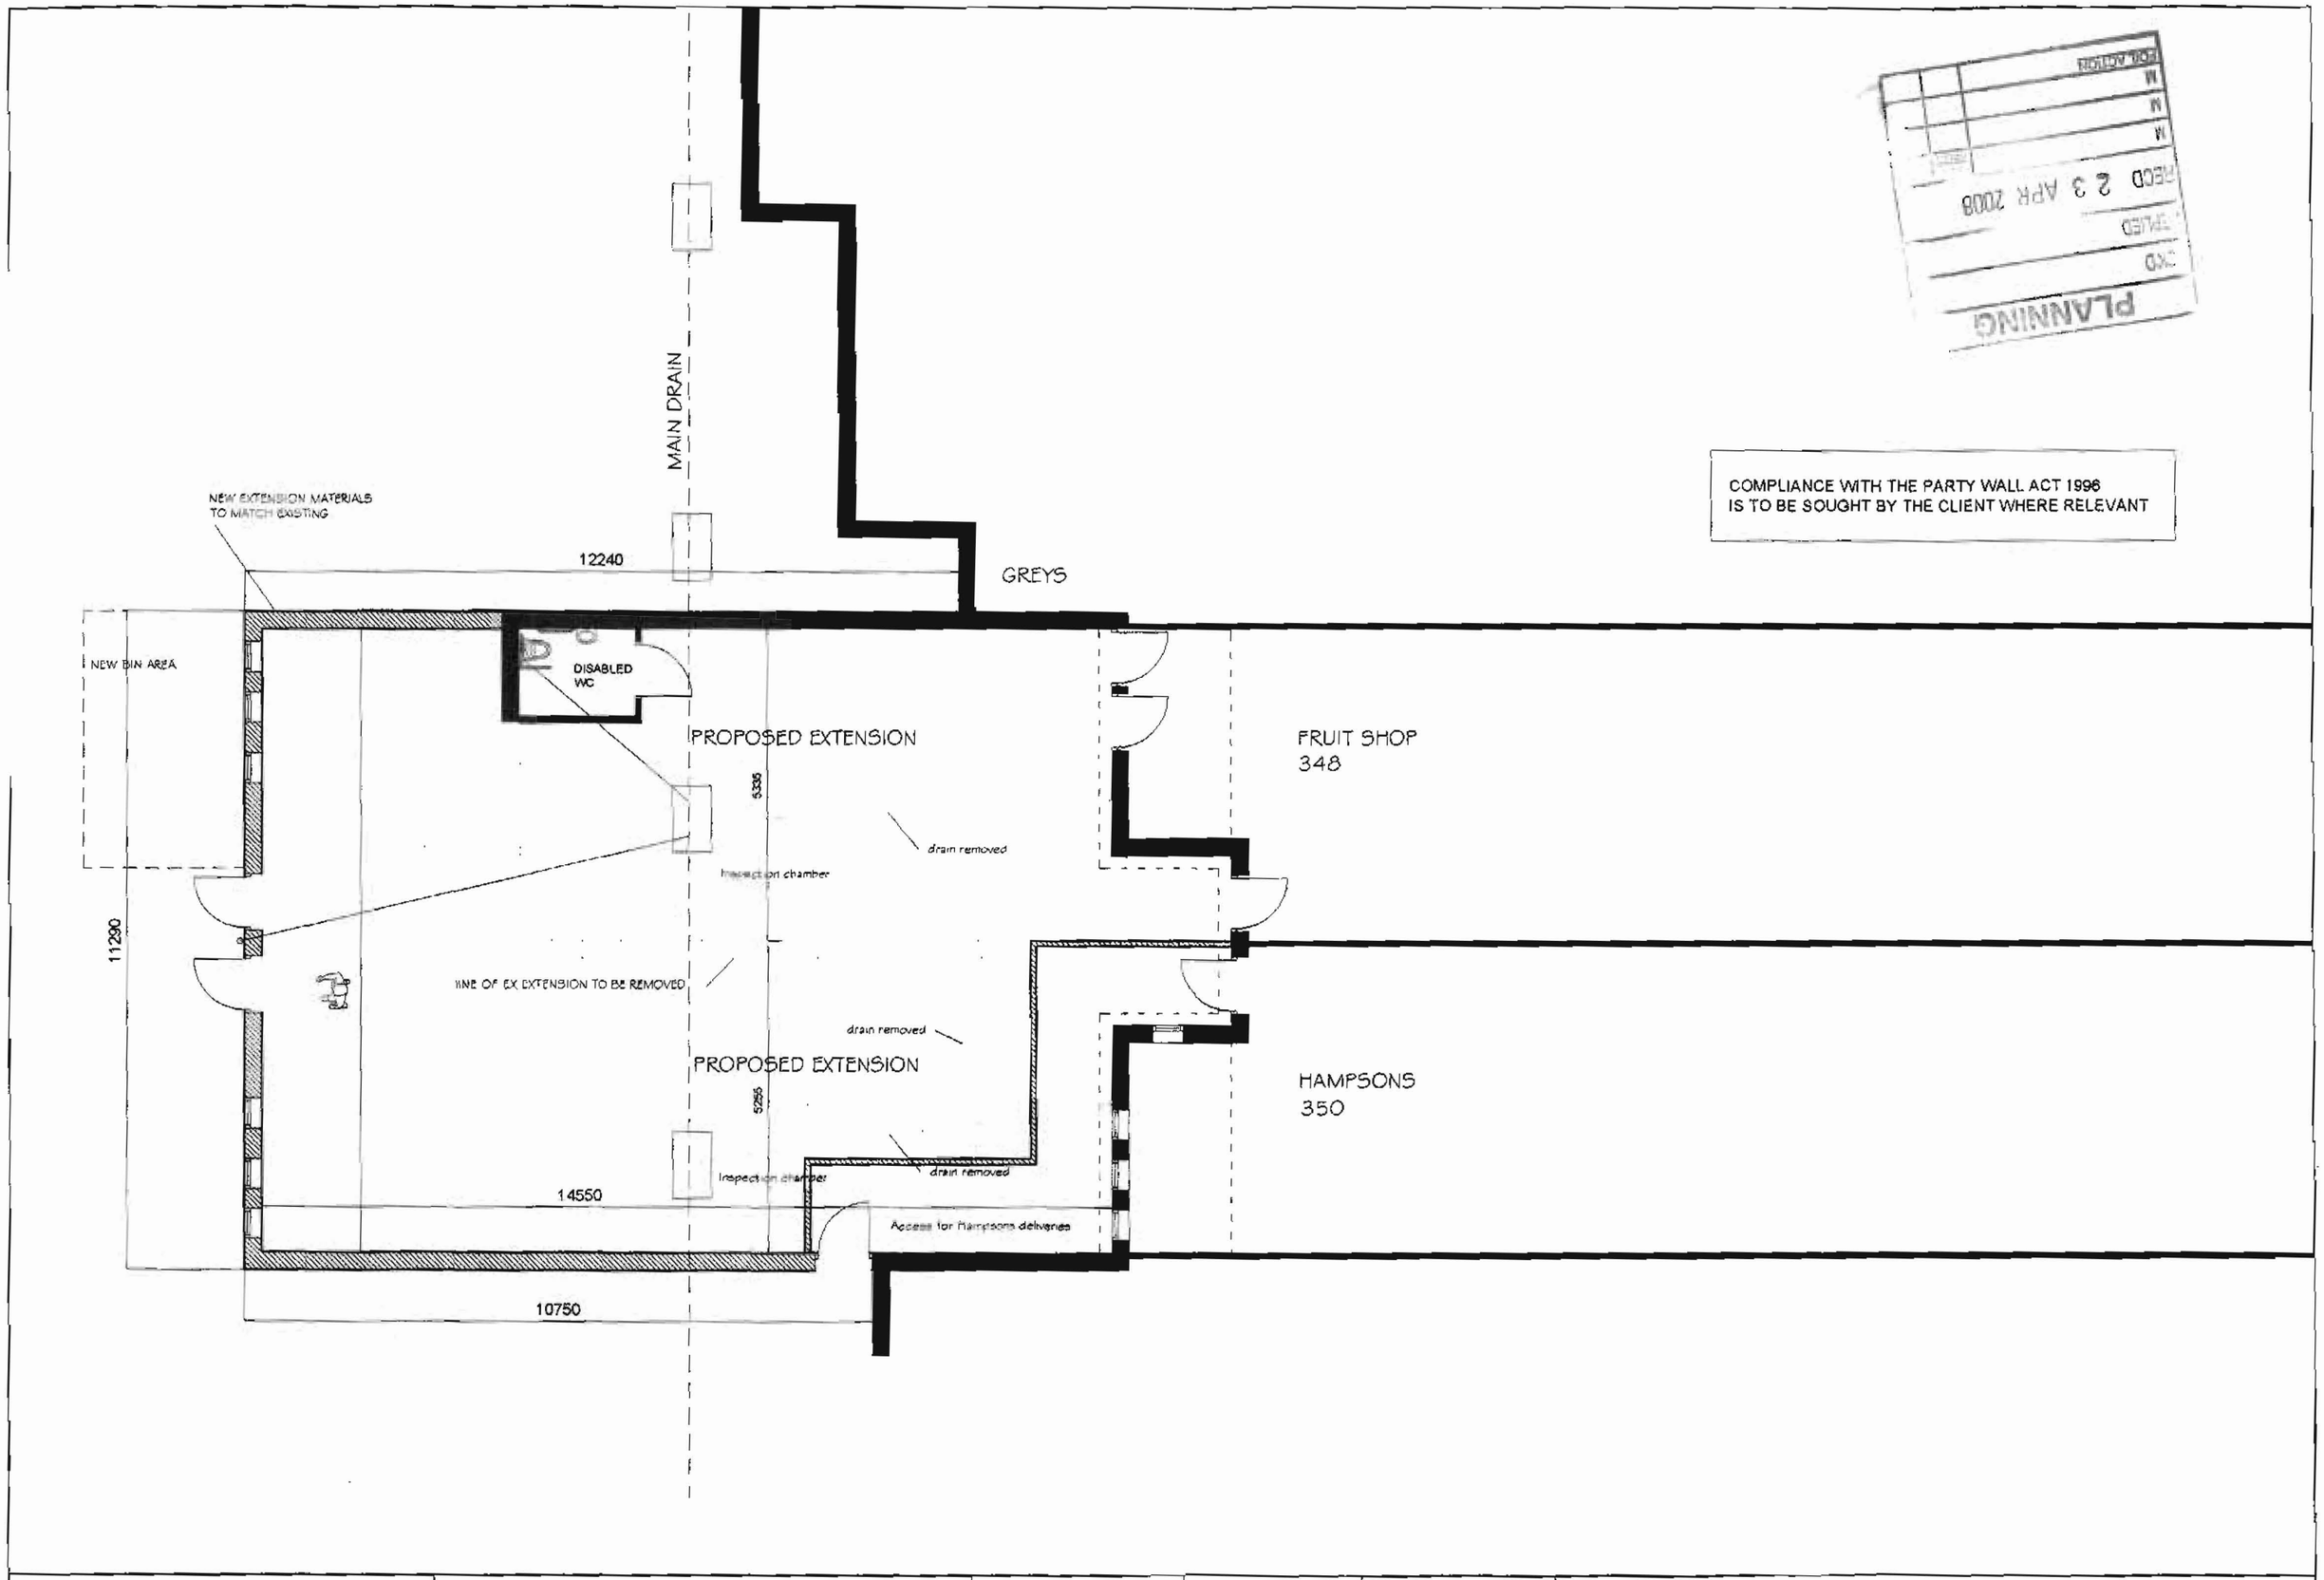

Title PROPOSED LAYOUT	Project 348 - 350 PALATINE RD NORTHENDEN	Dwg No. 1102/3	Scale: 1:100	Date: 23.02.08	Revision: