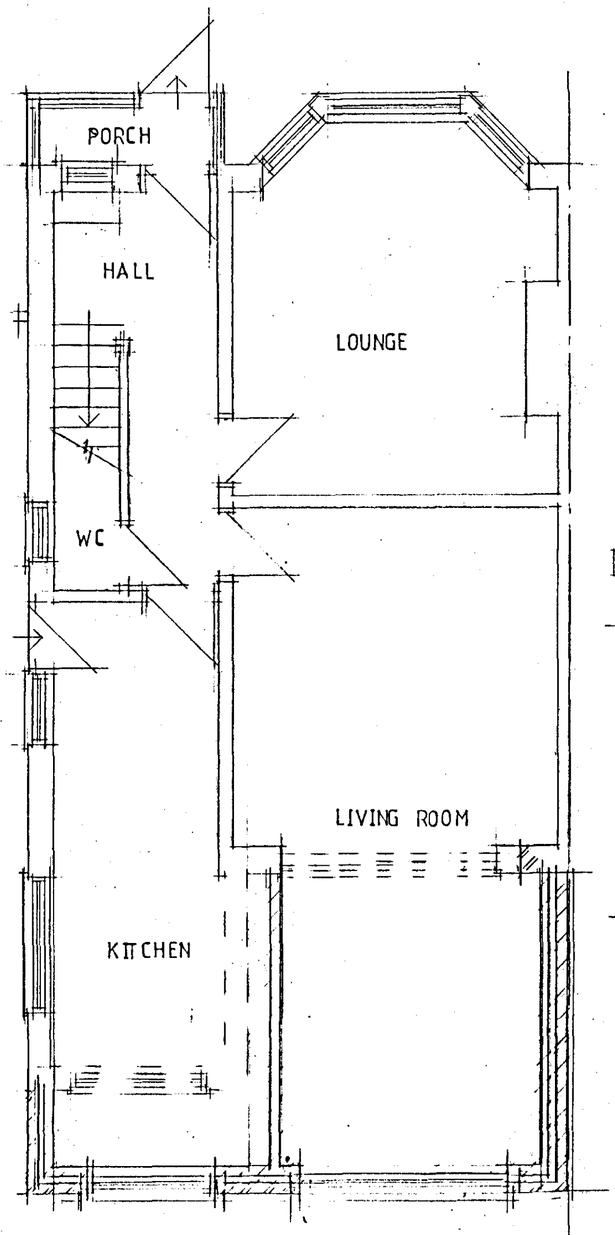

GROUND FLOOR PLAN

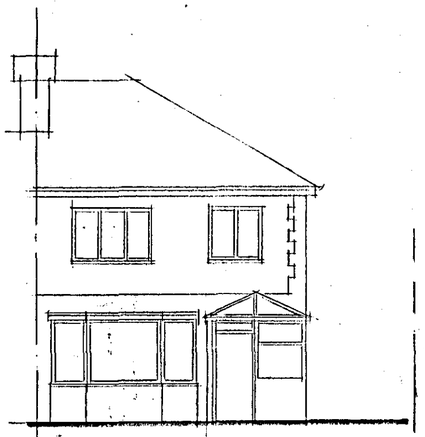

FRONT ELEVATION

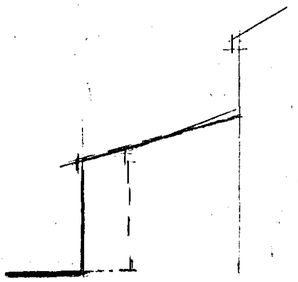

SIDE ELEVATION

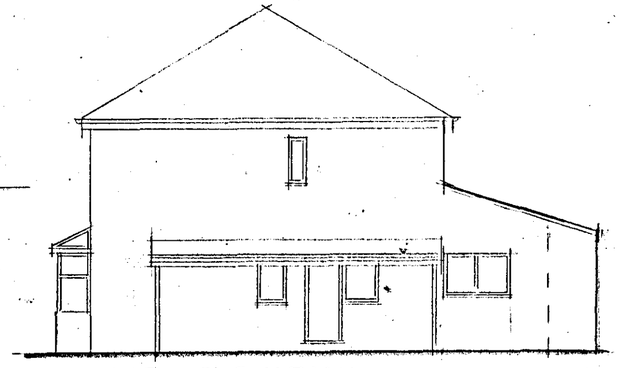

SIDE ELEVATION

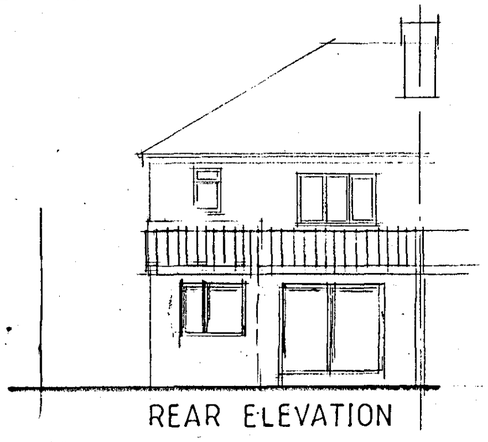

REAR ELEVATION

PLANNING AND BUILDING CONTROL
17 JUL 2013

CLIENT
Ms A SULTANA
49 VAUGHAN ROAD
CHORLTON M21 0ZL

JOB TITLE
PROPOSED SINGLE- STOREY REAR EXTENSION

DRG. TITLE
PLAN AND ELEVATIONS AS PROPOSED

stephen
ORMESHER

architectural & interior design

Station House
Adams Hill
Knutsford
Cheshire WA16 6DN

telephone : 01565 652275
fax : 01565 750501

ISSUE	ORIGINAL	1	2	3	4	5	6	7
REVISION								
DATE								
DRAWN								
CHECKED								
APPROVED								

SCALE 1:50 & 1:100 at A1

DRAWING NUMBER SO166/13/02

M 512650 R