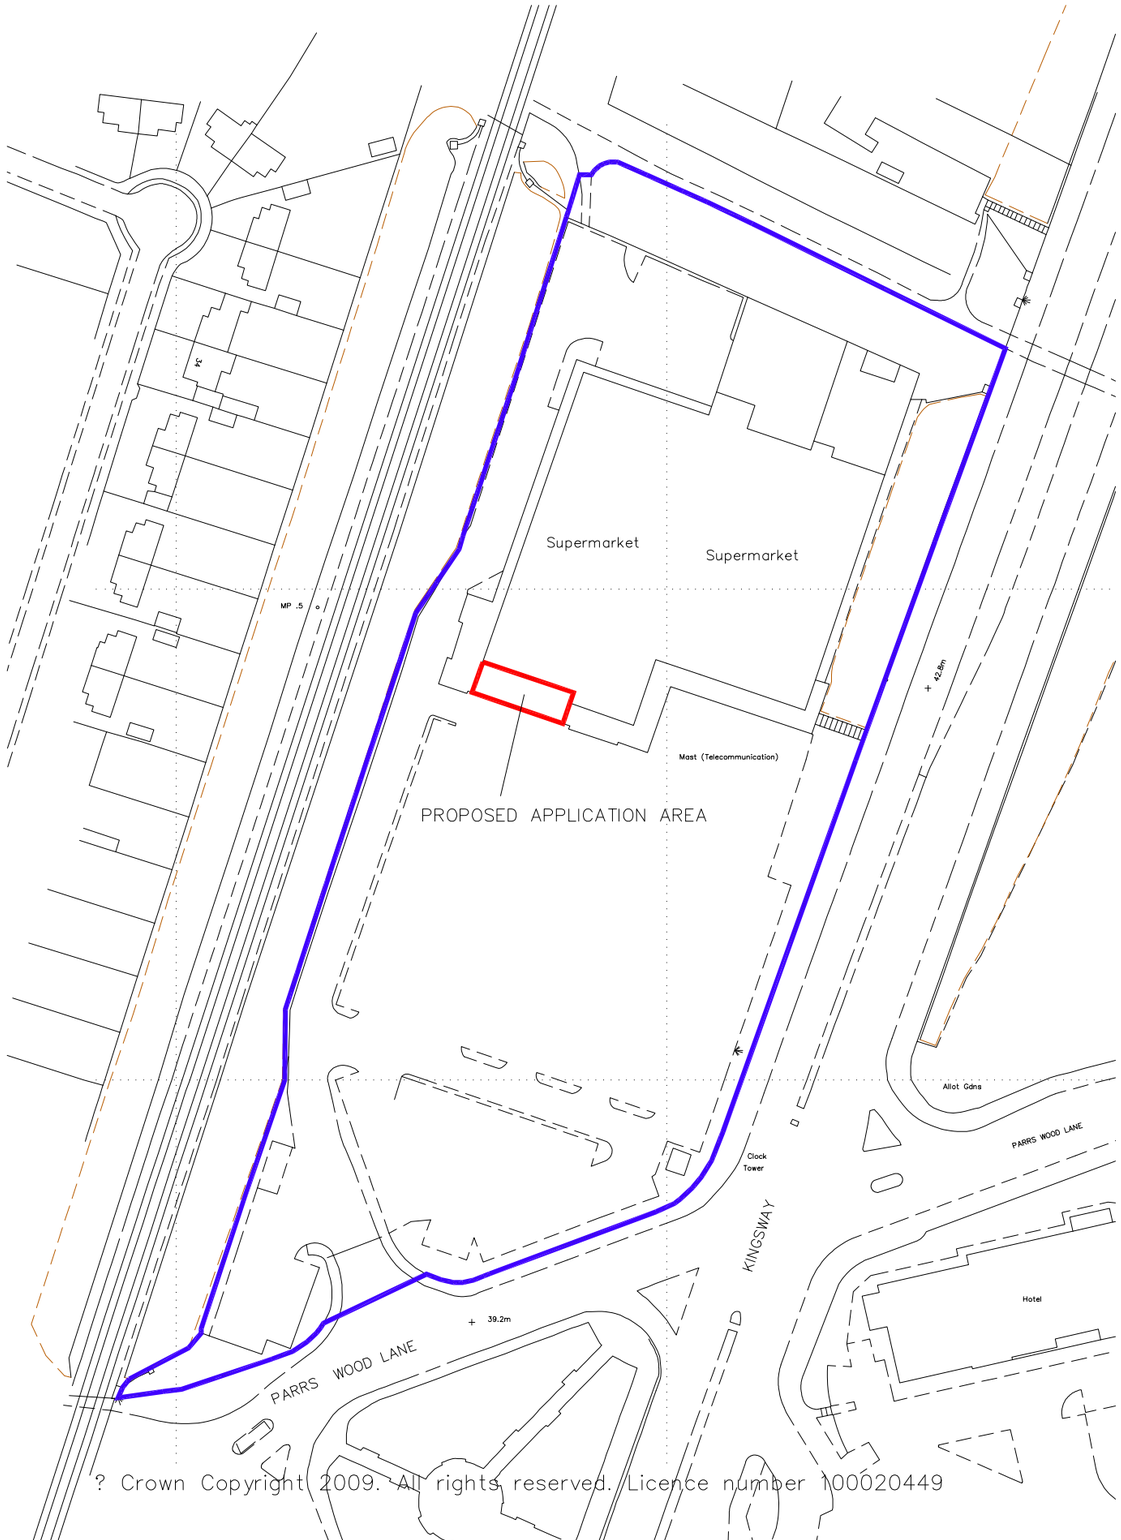

? Crown Copyright 2009. All rights reserved. Licence number 100020449

N

20 0 20 40 60 80 100

Metres

DRAWING STATUS

SKETCH | PRELIMINARY | APPROVAL | PLANNING | BUILDING REGS | TENDER | CONSTRUCTION | AS BUILT

darntonegs
BUILT ENVIRONMENT CONSULTANCY
LEEDS LONDON BRISTOL WARWICK
Leeds Office:
The Coach House, Monk Fryston Hall, Monk Fryston, Leeds. LS25 5DU
T: 01977 681001 F: 01977 681006 www.darntonegs.com

CLIENT
TESCO STORES LTD

PROJECT
TESCO LOBBIES EAST DIDSBURY

DRAWING
LOCATION PLAN

SCALE	DATE	DRAWN BY	CHECKED BY
1:1250	SEPT 09	MS	

REVISION	DR	CH	DATE

DRAWING No. 7380 [90] 01

REVISION

© COPYRIGHT:
ALL RIGHTS RESERVED.
THIS DRAWING MUST NOT BE REPRODUCED WITHOUT PERMISSION.
DO NOT SCALE.
THE CONTRACTOR IS RESPONSIBLE FOR CHECKING DIMENSIONS WHICH ARE IN MILLIMETRES, UNLESS OTHERWISE STATED.