DO NOT SCALE FROM DRAWING. ALL DIMENSIONS MUST BE TAKEN ON SITE.

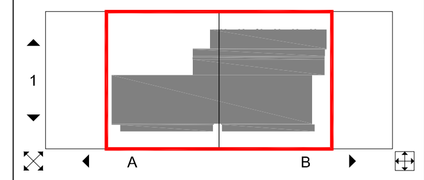

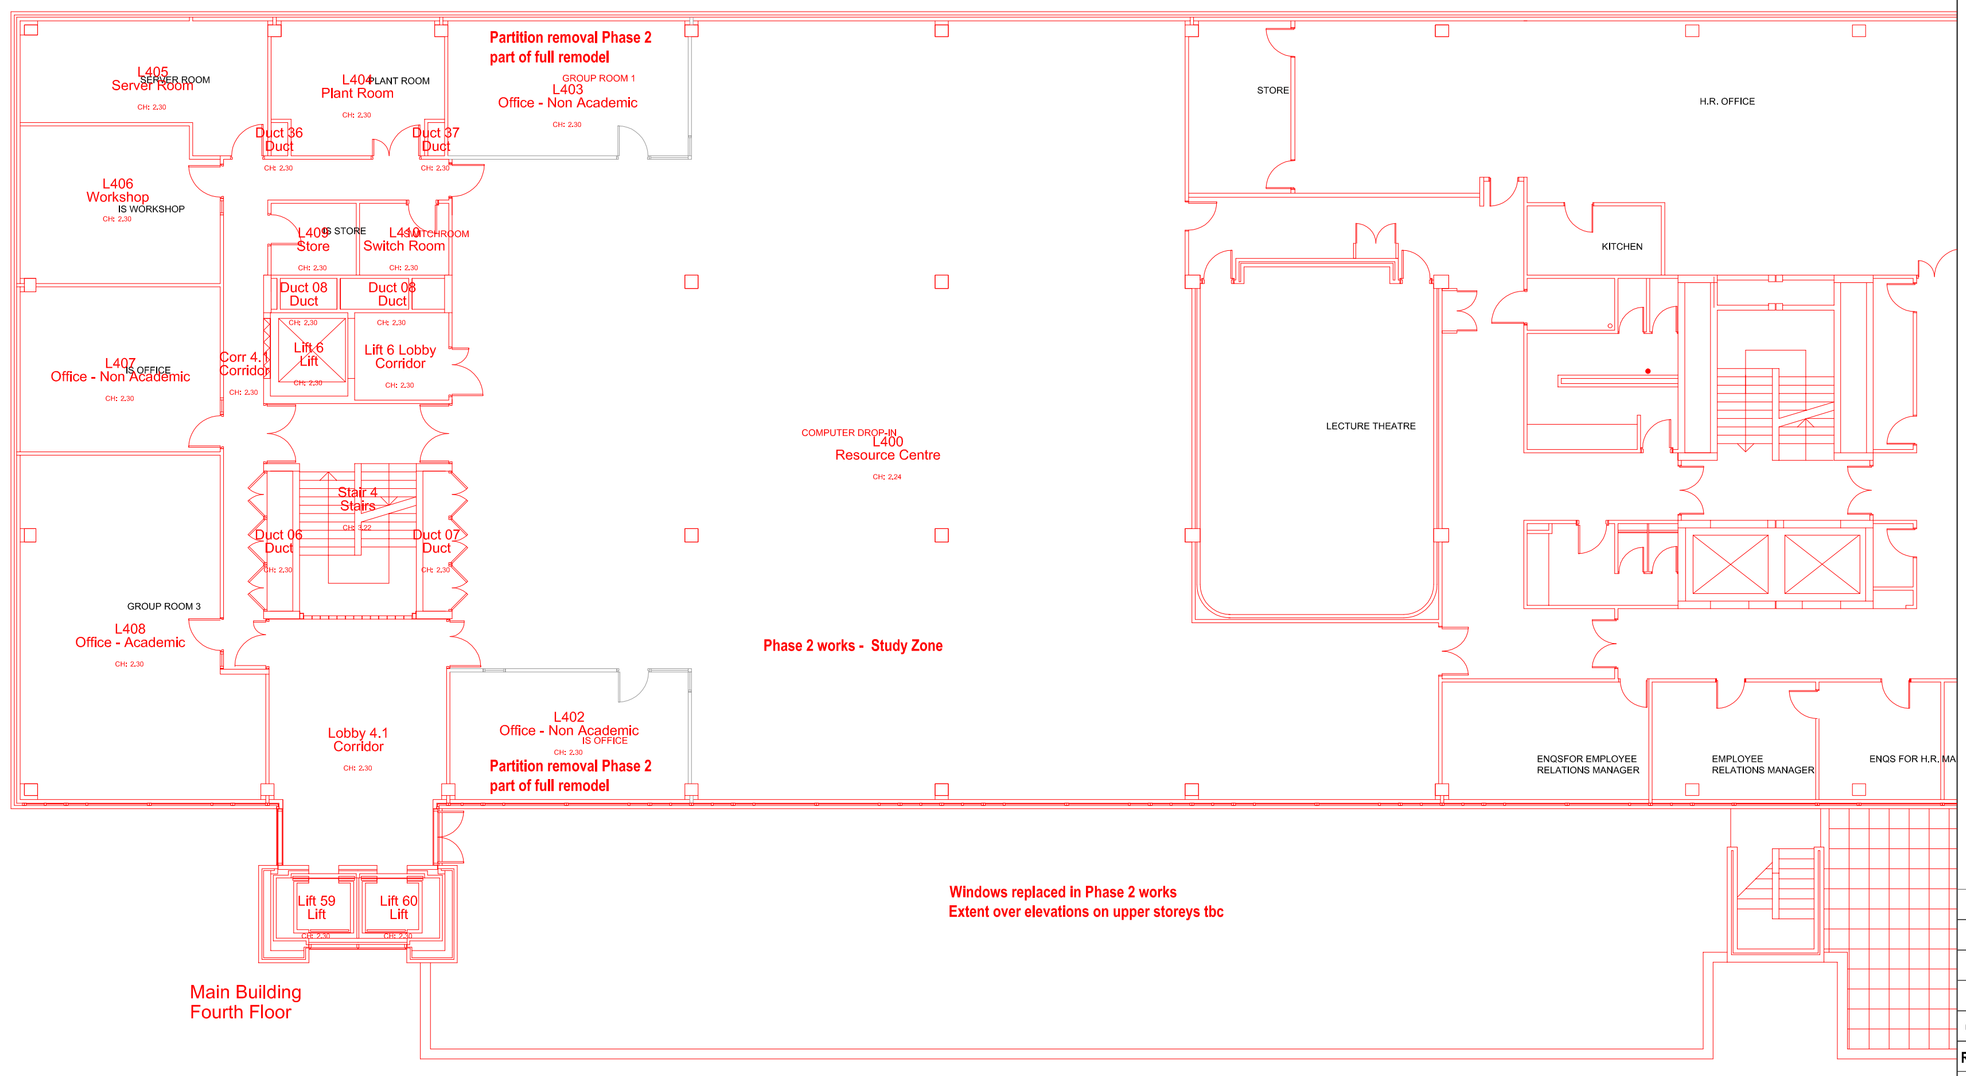

Rev	Description	Drn	Chk	Date
00	Initial Supply	CC	ARB	28/10/2011

CAD-CAPTURE

CAD-CAPTURE AssetCapture™ www.assetcapture.net Tel: 01254 504450

Property: All Saint Library
Manchester Metropolitian Uni.

Title: Fourth Floor Plan

Area Information		Job:	S5290
Total Site Area:		Scale:	1:130@A1 1:260@A3
Gross External Area:	10428.6	Date:	28/10/2011
Gross Internal Area:	10145.2	Survey:	21/10/2011
Total Room Area:	9971.3	Drawn:	CC
Net Internal Area:	8223.0	Checked:	ARB

Filename: 1044B.dwg

Drawing No: 1044B