Ward Hall is Grade II Listed, c.1840, altered. Stucco on brick, with sandstone dressings and hipped slate roof. High stone plinth with keyed segmental-arched basement windows, rusticated quoins, 1st-floor sill-band, frieze, dentilled cornice and pediment. 4 Tuscan columns with debased ionic caps. Tall sash windows with pedimented architraves to the ground floor. Shorted sashed windows with moulded architraves to the first floor. Windows with margin panes.

Notes

The Contractor is to check all dimensions and conditions on site before commencing. Do not scale from this drawing.

This drawing remains the copyright of POZZONI LLP.

Scale Bars	TO BE USED ONLY AS GUIDANCE					
1:100	mm	1000		3000		5000
1:200	mm		5000		8000	
1:500	M	5		15		25
1:1250	M	10		30	50	70



E1 Existing - West Elevation
1 : 100

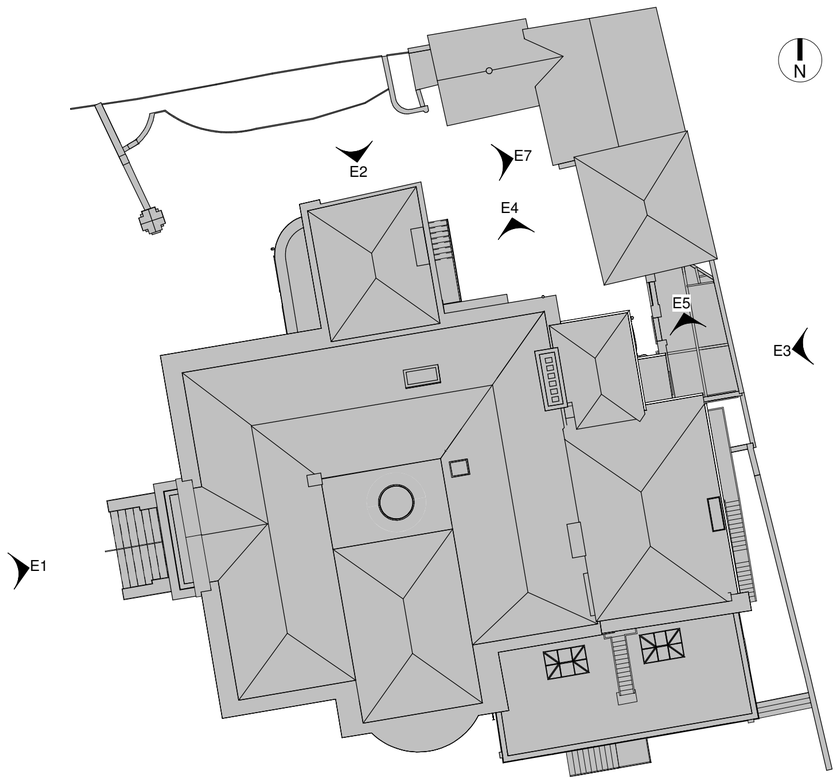



E2 Existing - North Elevation
1 : 100



E3 Existing - East Elevation
1 : 100

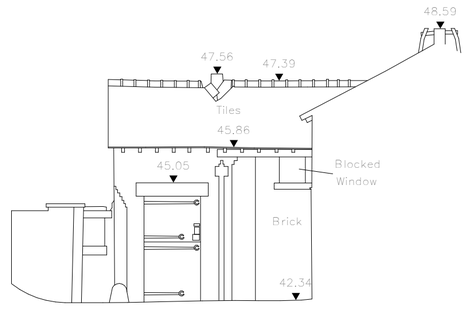

E4 Stables
1 : 100

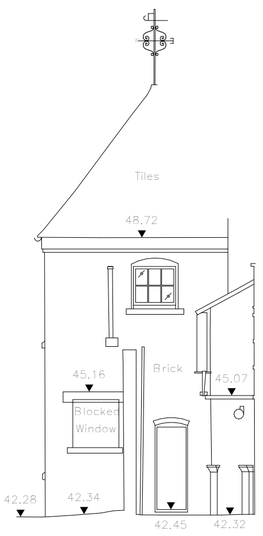

E5 Side of House
1 : 100



E6 Existing - South Elevation
1 : 100

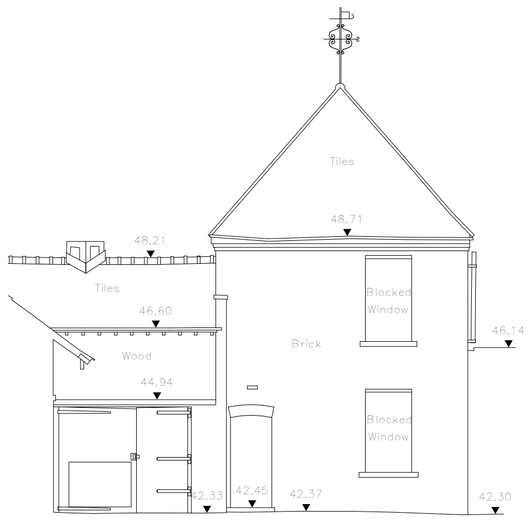

E7 Garage and House
1 : 100

Rev	Description	By	Date

Client: Xaverian College

Job: Ward Hall Extension

Drawing: Existing - Elevations

Drg No.: P3599 - 301 Rev:

Date: 24/04/13 Scale: As indicated @ A1

3D CoOrd: ATW 2D CoOrd: ATW Approved: CSM

Project Status: Feasibility | Tender | Construction

Design | Contract | As Built

POZZONI

16 Bowling Green Lane
London
EC1R 0BD

2 Woodville Road
Altrincham
WA14 2FH

020 787 0079
architects@pozzoni.co.uk

0161 928 7848
www.pozzoni.co.uk

Drawings and models powered by POZZONI **BIM** using AutoDesk **Revit**®

Contact us for details