
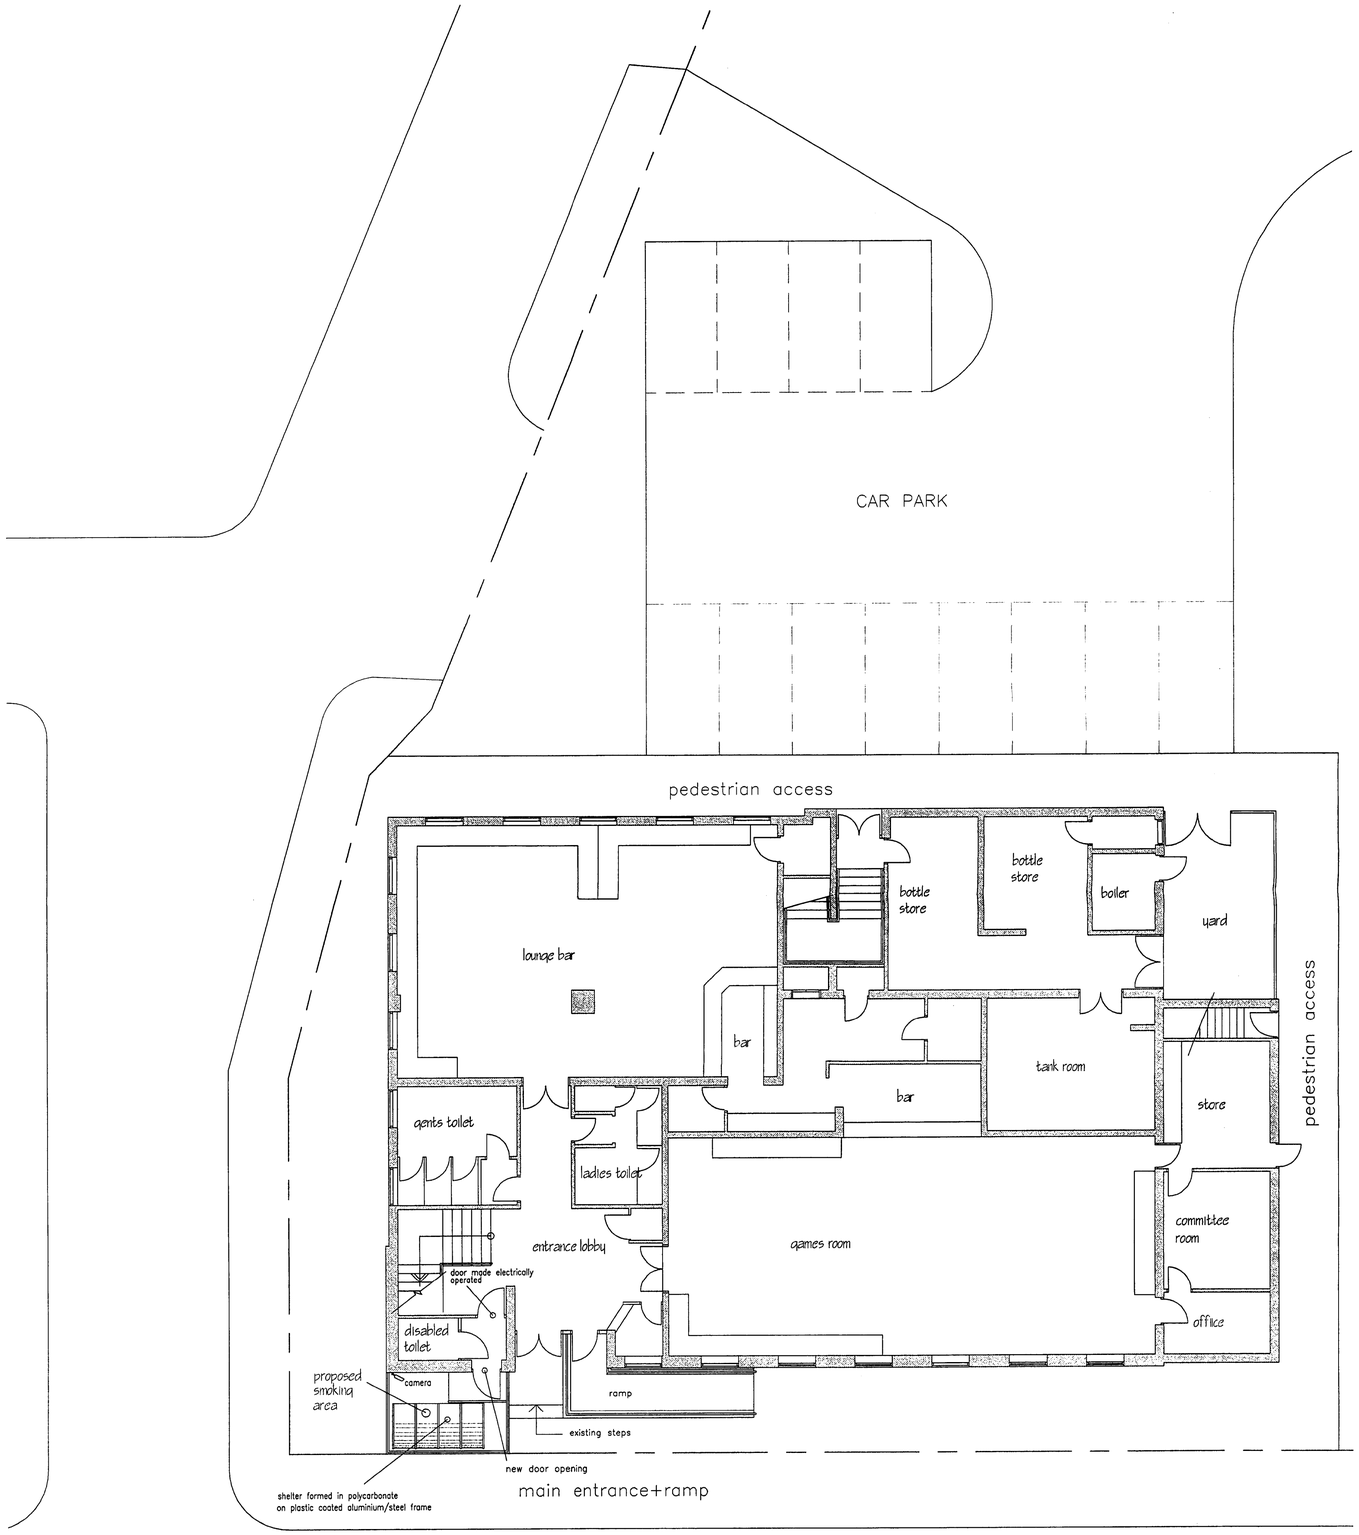


GROUND FLOOR PLAN

scale 1:100

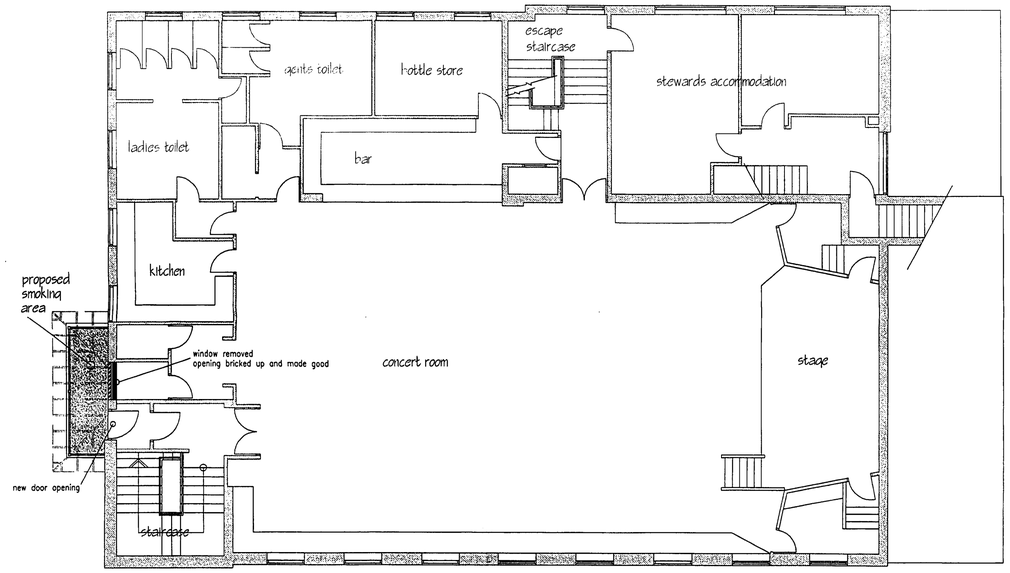

FIRST FLOOR PLAN

scale 1:100

RECEIVED
APPLIED
0 4 APR 2008
VALIDATED

Project
The NEWTON HEATH WORKING MENS CLUB

PROPOSED SMOKING AREAS

Drawing
PLANNING APPLICATION

PROPOSED FLOOR PLANS

Scale
as shown

Date
March 2008

Drawing Number
NHWMC/07/05

David Clayton MCIAT ACIOB Building Design Consultant
7 Alders Green Avenue, High Lane, Stockport, SK6 8EB Tel./Fax. 0161 427 9798