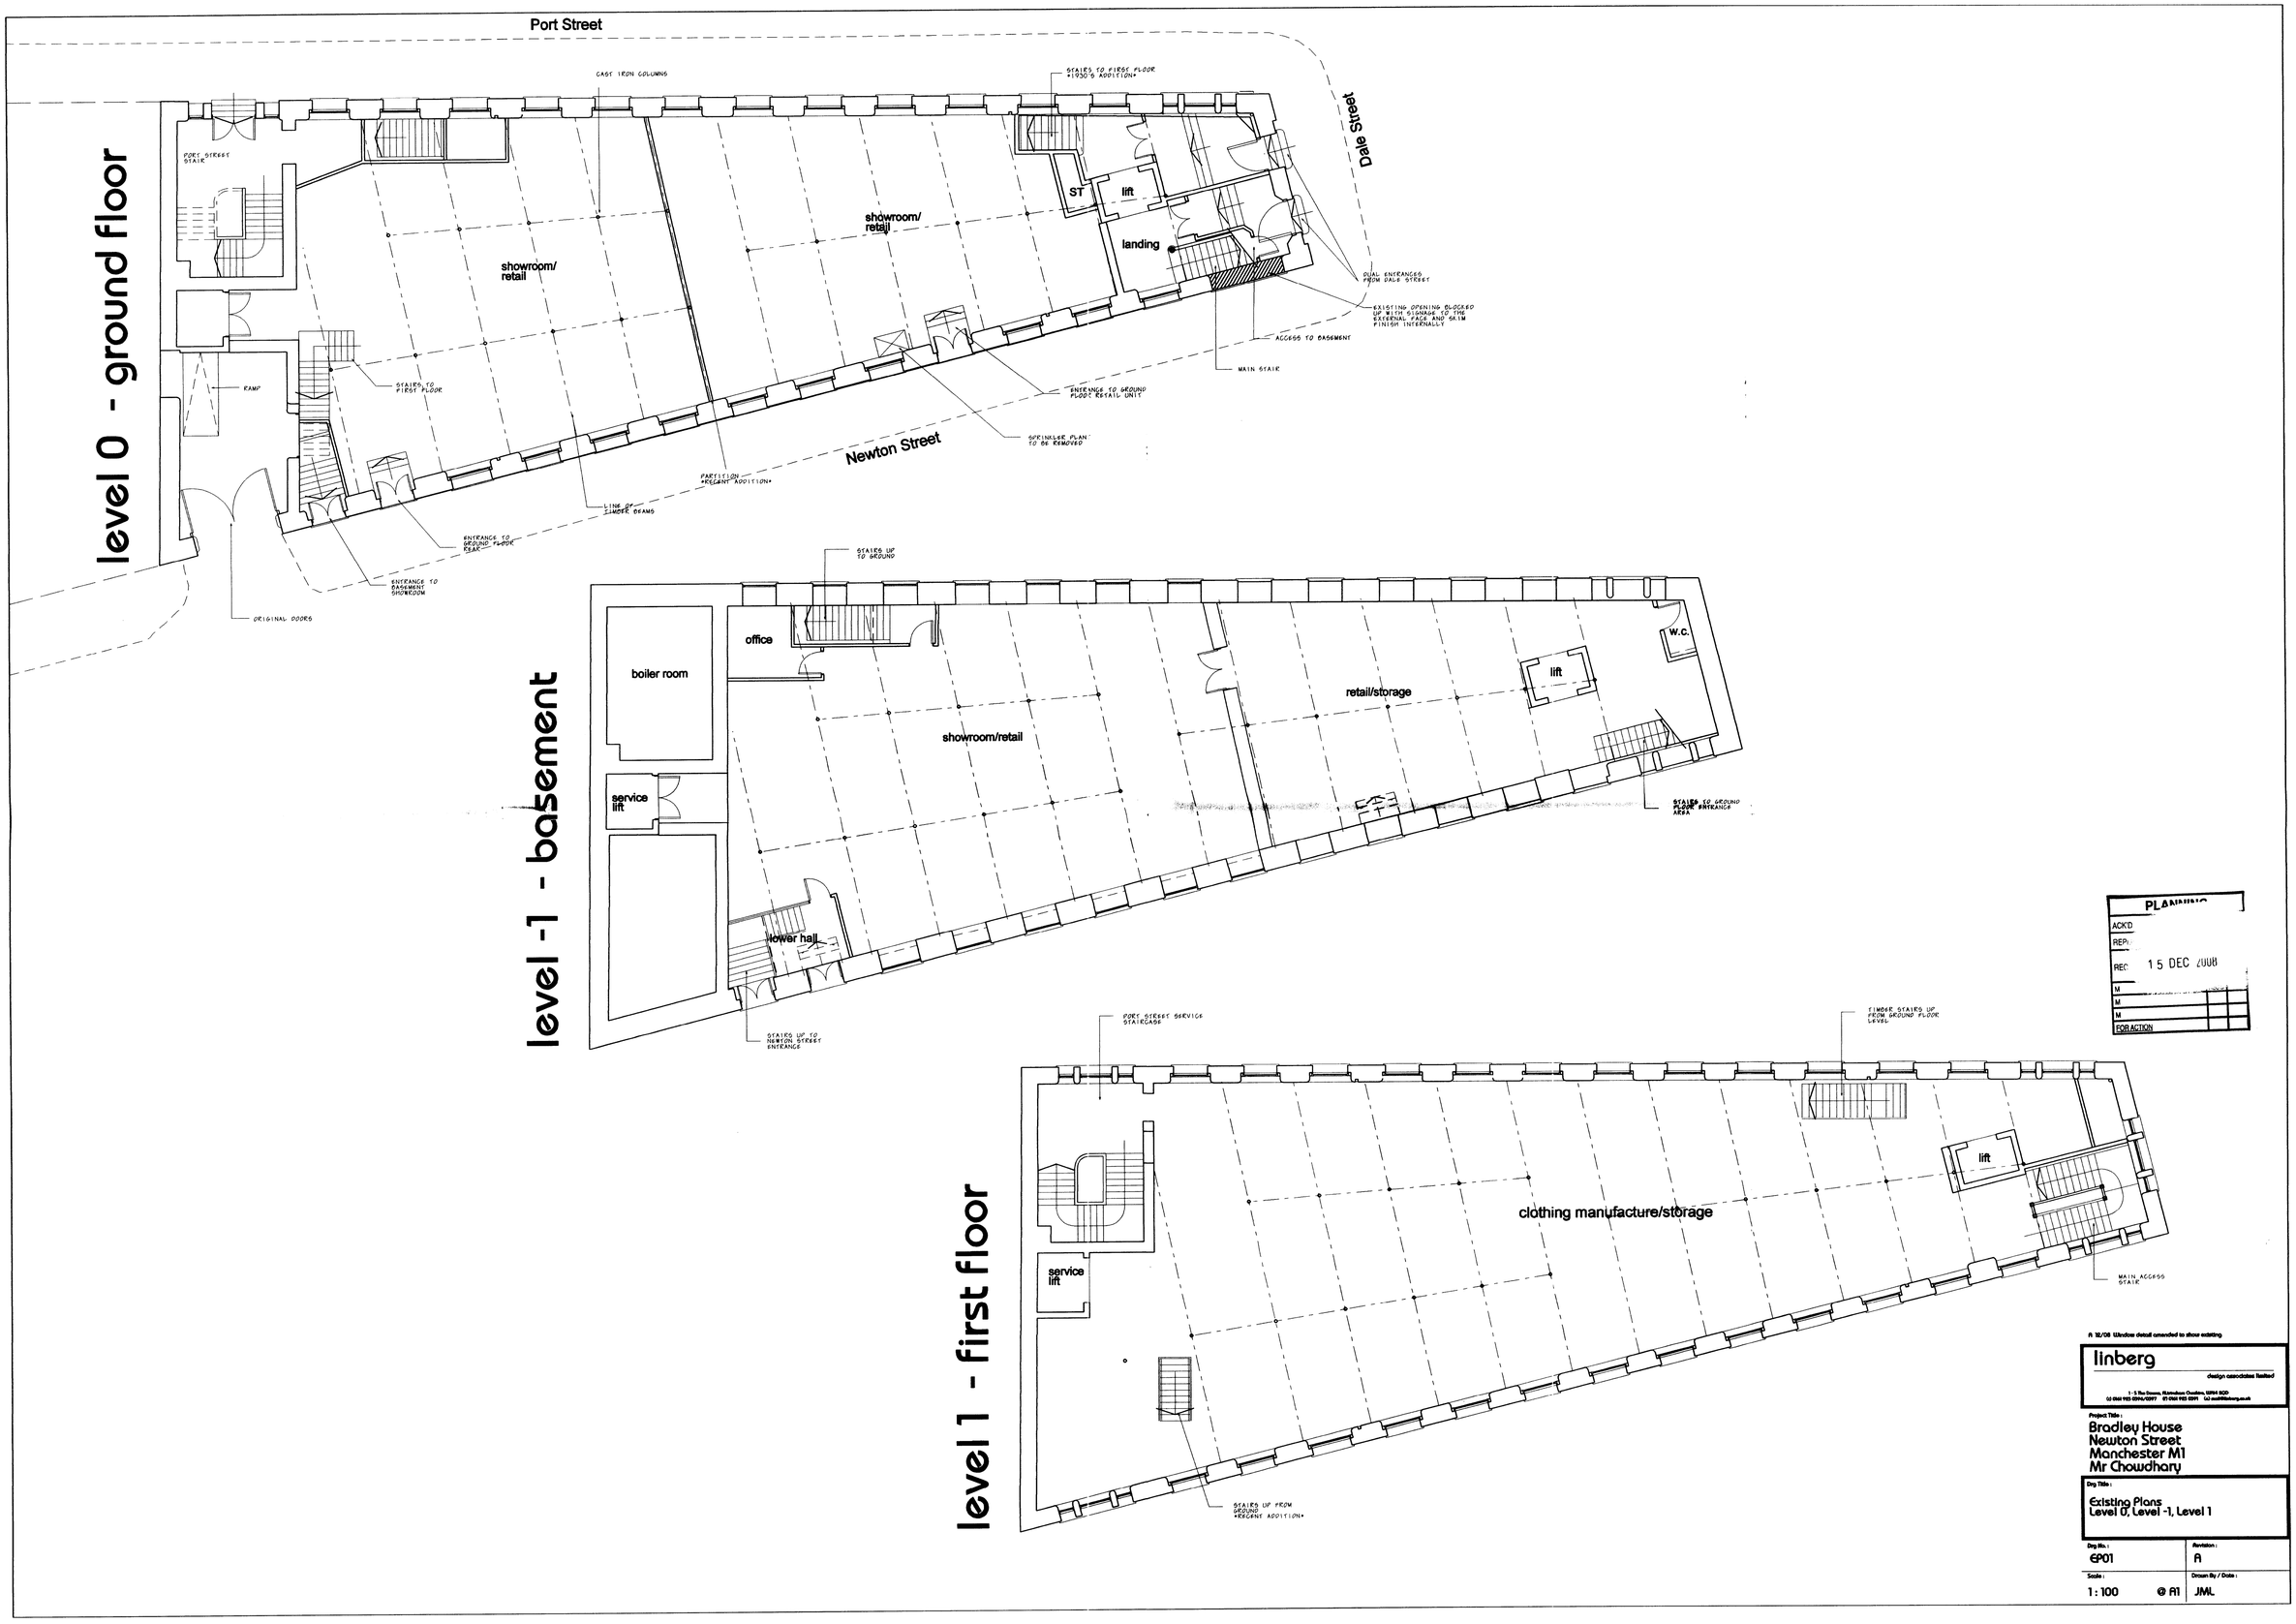

Port Street
Dale Street
Newton Street
level 0 - ground floor
level -1 - basement
level 1 - first floor
showroom/ retail
showroom/ retail
ST
lift
landing
boiler room
office
service lift
lower hall
showroom/retail
retail/storage
lift
W.C.
service lift
clothing manufacture/storage
lift
PLANNING
ACK'D
REP
REC 15 DEC 2008
M
M
M
FOR ACTION
A 12/08 Window detail amended to show existing
linberg
design associates limited
Project Title :
Bradley House
Newton Street
Manchester M1
Mr Chowdhary
Drg Title :
Existing Plans
Level 0, Level -1, Level 1
Drg No. :
EP01
Revision :
A
Scale :
1 : 100 @ A1
Drawn By / Date :
JML