WALL ELEVATIONS

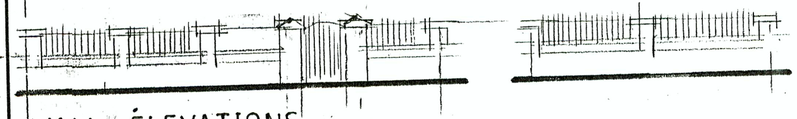

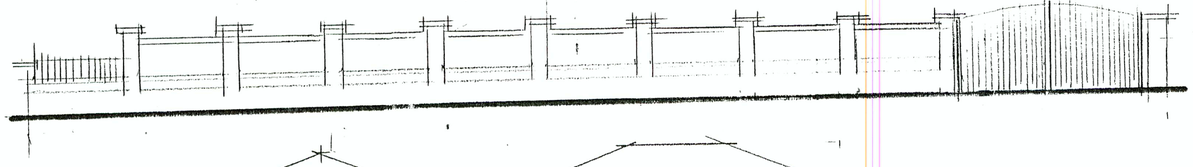

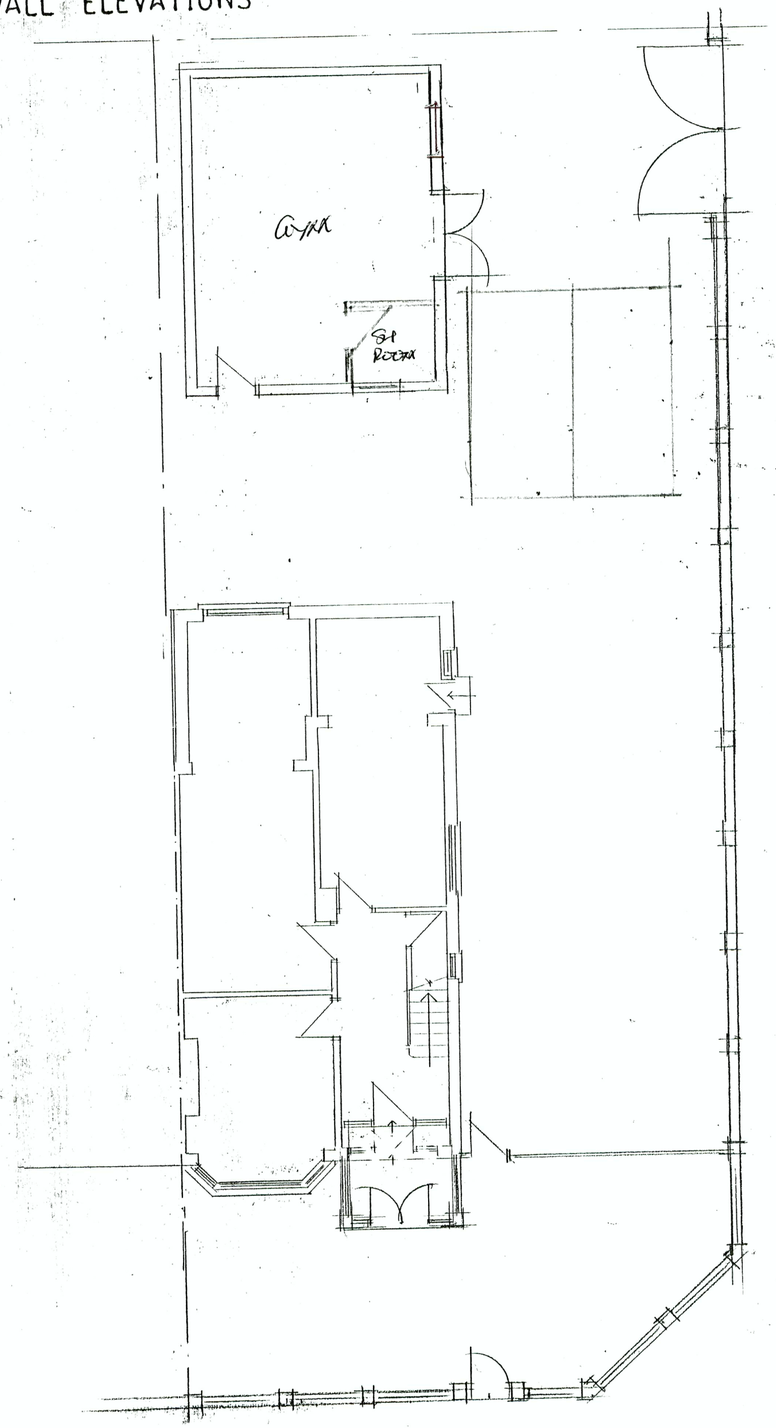

GROUND FLOOR PLAN

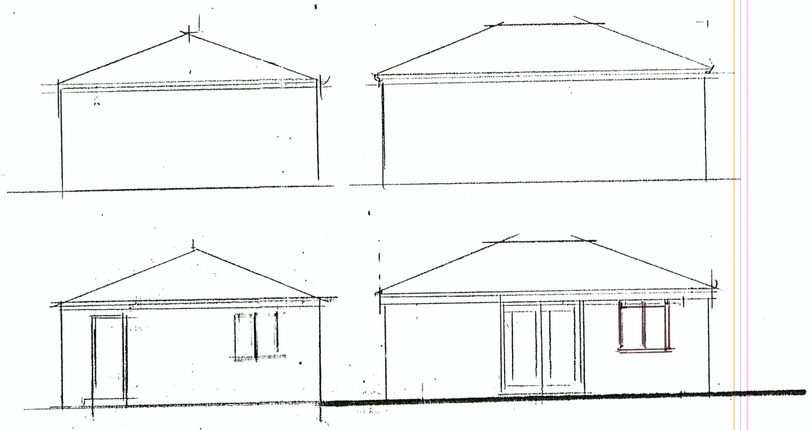

GARAGE

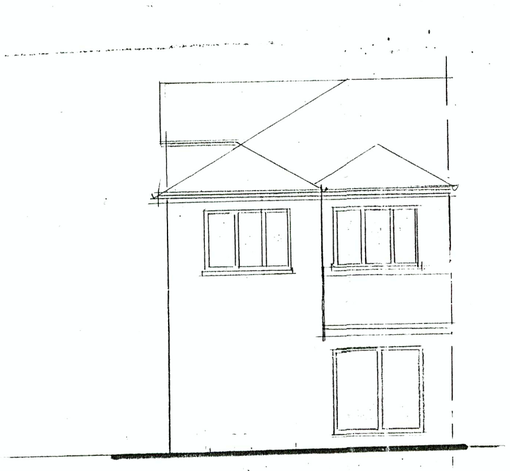

REAR ELEVATION



FRONT ELEVATION



SIDE ELEVATION

PLANNING AND BUILDING CONTROL
04 JUL 2013

NOTES

CLIENT
MR M NAZIR
238 MANLEY ROAD
CHORLTON M21 0RD

JOB TITLE
PROPOSED
GYM

DRG. TITLE
PLAN AND ELEVATIONS
AS PROPOSED

stephen
ORMESHER

architectural & interior design

Station House
Adams Hill
Knutsford
Cheshire WA16 6DN

telephone : 01565 652275
fax : 01565 750501

ISSUE	ORIGINAL	1	2	3	4	5	6	7
REVISION		A	B					
DATE		Sept 13	Nov 13					
DRAWN		MD	MD					
CHECKED								
APPROVED								

SCALE 1:100 at A2

DRAWING NUMBER SO/11/106/02 AB

M 512650