REV: A 10.06.2008 CC.
KKD'S LAYOUT FOR BEAUTY AND FRAGRANCE TRANSFERED ONTO HAVELOCKS PLAN

REV: B 16.06.2008 MH.
EXTERNAL ENTRANCES TO FRONT TO BE RE-TILED.
DEMARCATION STRIPS TO NEW MARBLE FLOOR IDENTIFIED.

REV: C 18.07.2008 MH.
New window back wall line show on mat 05.00 watches (fossil).

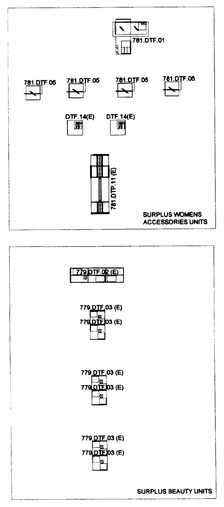

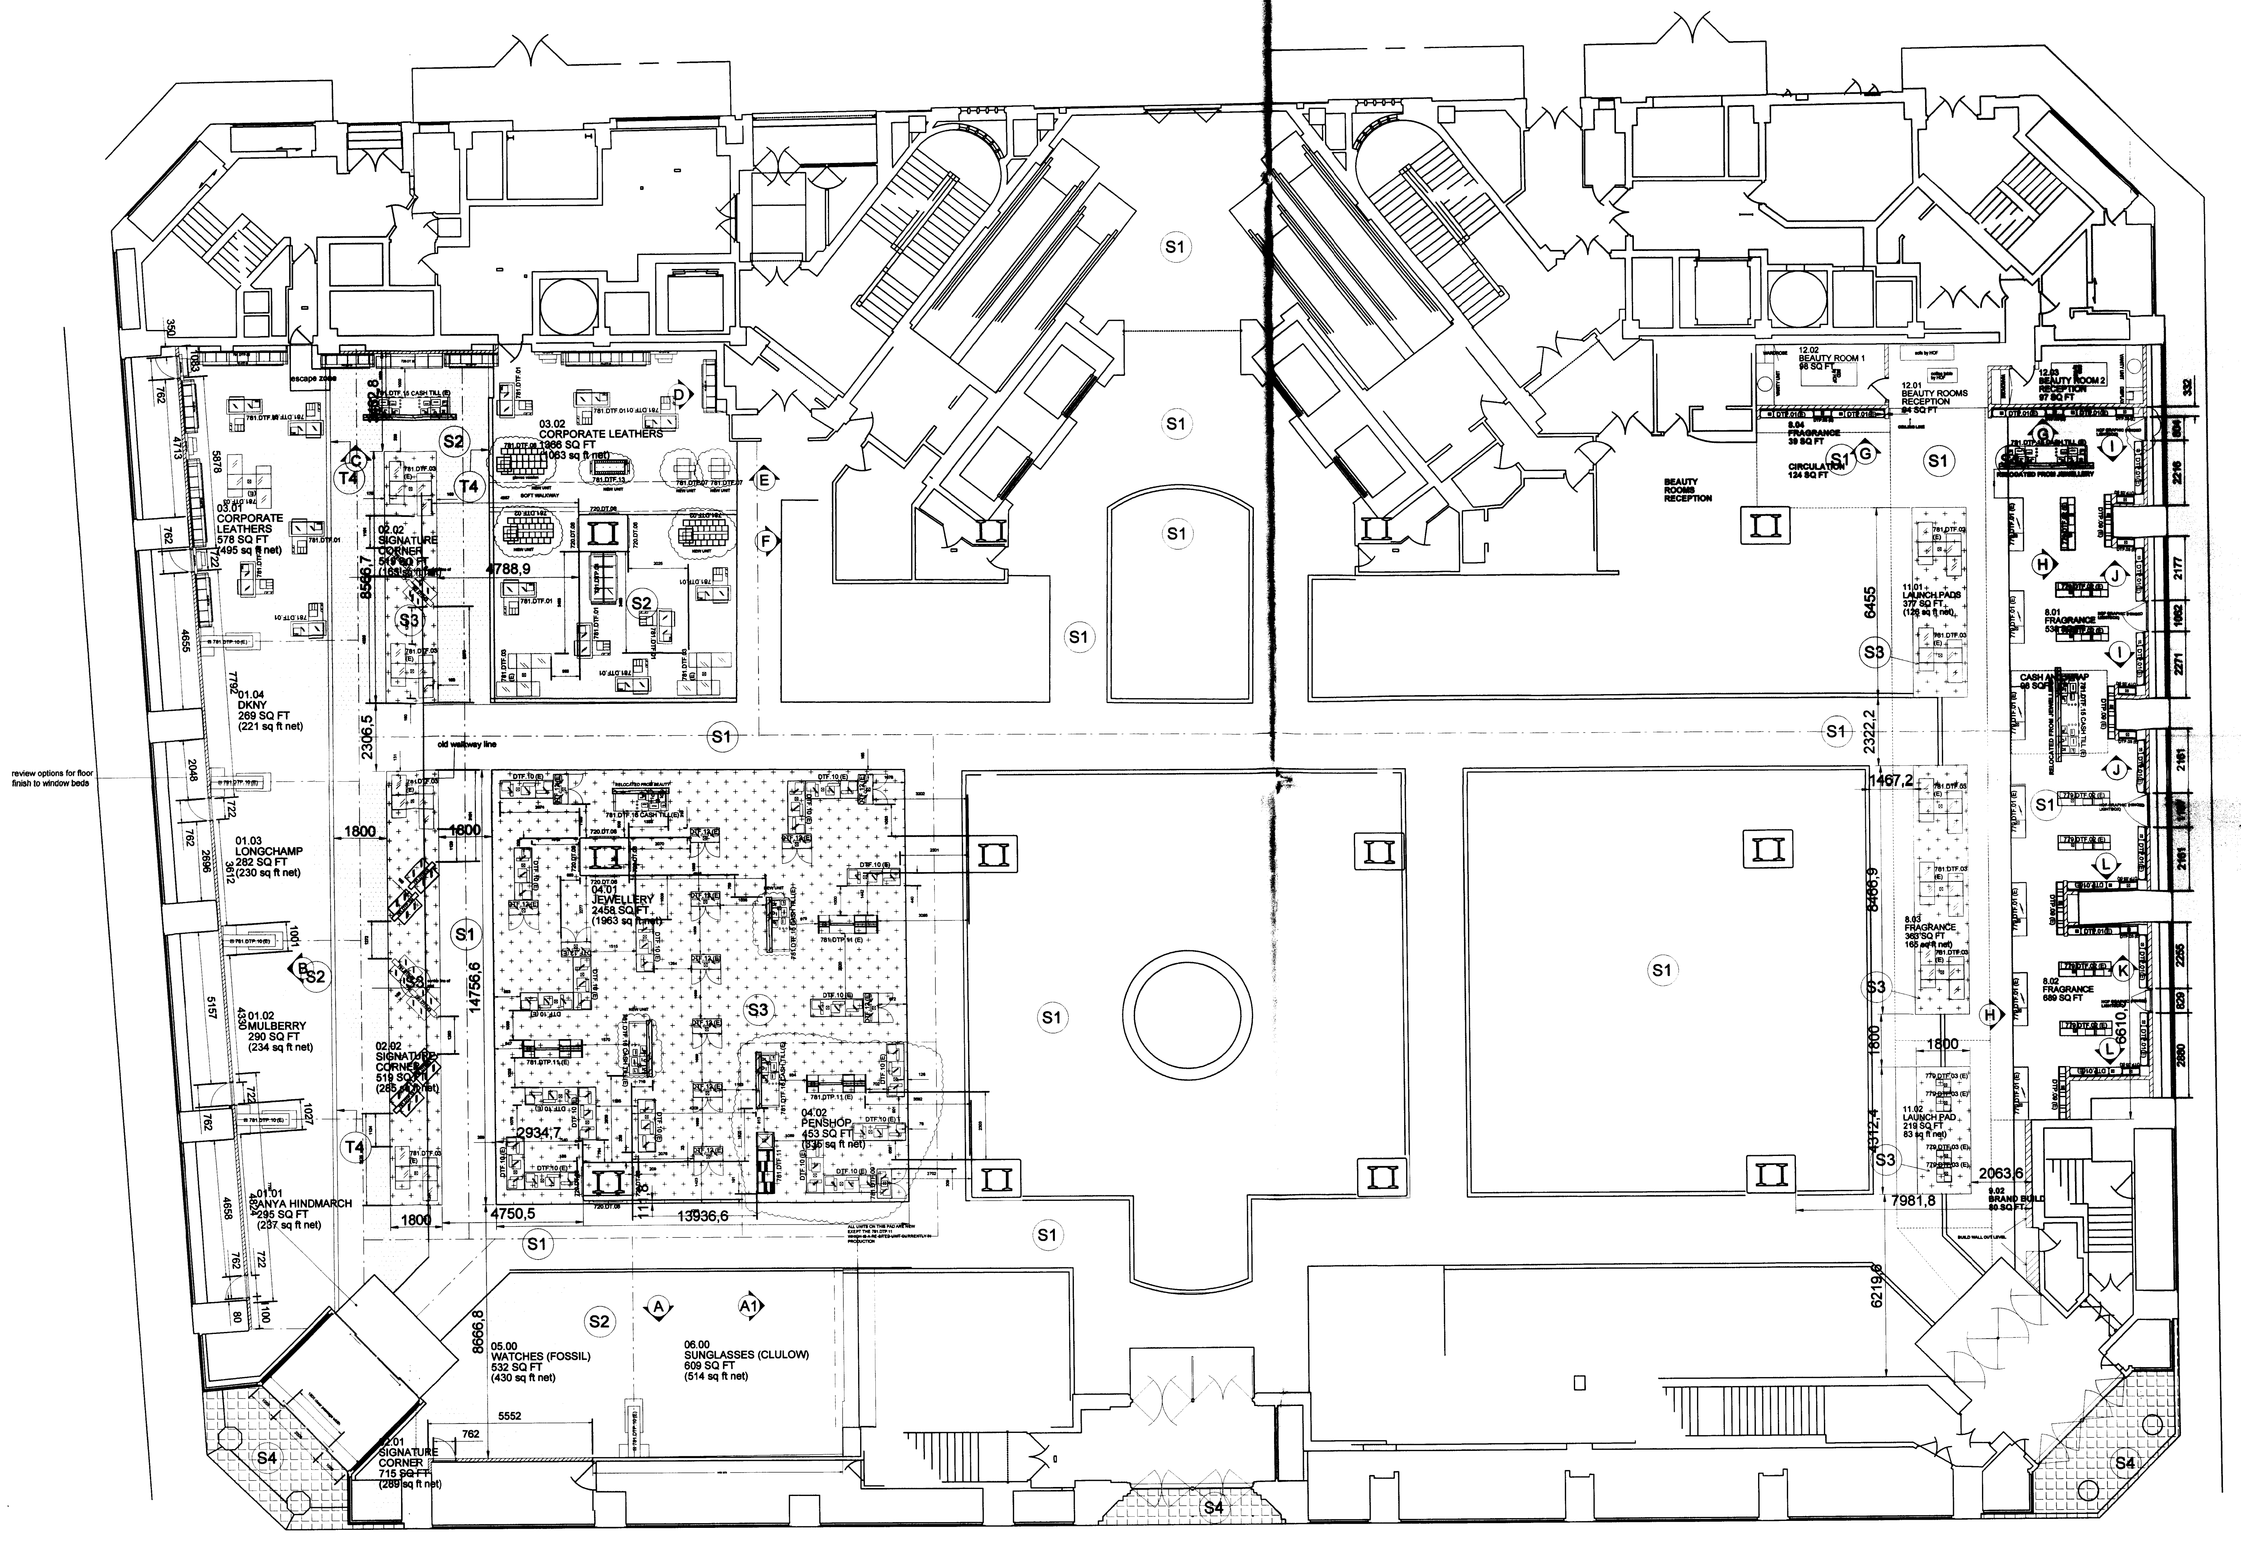

FLOOR FINISH LEGEND

S1	EXISTING CREAM MARBLE TILE
S2	EXISTING CARPET/STRIPWOOD FLOORING REMOVED & REPLACED WITH NEW CREAM MARBLE TILE TO MATCH EXISTING
S3	NEW 600X600 NOMINAL STELLA NEGRO BLACK TILE (AS PER OXFORD STREET)
T4	DEMARCATION TO WALKWAY - INSTALL SLIP TILE TO MATCH EXISTING CREAM MARBLE TILE ADJACENT
S4	NEW NON SLIP BLACK TILE TO ENTRACE FLOOR SPECIFICATION TBC.

THE CONTENTS OF THIS PROPOSAL, INCLUDING ALL IDEAS, DRAWINGS, ARTWORK, GRAPHICS, LAYOUTSIN THIS PROPOSAL ARE THE PROPERTY OF HAVELOCK EUROPA PLC. AND INFORMATION, AND ALL COPYRIGHT AND OTHER INTELLECTUAL PROPERTY RIGHTS ANY PART OF THIS PROPOSAL SHOULD NOT BE USED BY ANY PERSON, INCLUDING THE CLIENT, WITHOUT THE PRIOR WRITTEN CONSENT OF HAVELOCK EUROPA PLC. CONTRACTOR TO CHECK DIMENSIONS AND NOTIFY ANY DISCREPANCIES OR ERRORS TO HAVELOCK EUROPA PLC IMMEDIATELY.

Havelock | Europa PLC

Group Head Office
Mossway
Hillend Industrial Park
Dalgety Bay
Fife KY11 9JS
Scotland
Tel:+44 (0)1383 820044
Fax: +44 (0)1383 820064

Westway
Hillend Industrial Park
Dalgety Bay
Fife KY11 9HE
Scotland
Tel:+44 (0)1383 823636
Fax: +44 (0)1383 827330

3 Swanwick Court
Alfreton
Derbyshire DE55 7AS
England
Tel: +44 (0)1773 543300
Fax: +44 (0)1773 543301

Client	HOUSE OF FRASER
Project	KENDALS MANCHESTER
Title	GROUND FLOOR FLOORING LAYOUT
Scale	1:100
Drawn By	M. HILL
Approved By	
Drawing No.	CD-822-GF-02
Revision No.	C
Job No.	

These drawings are the property of Havelock Europa PLC
© copyright Havelock Europa PLC dated 15 APRIL 08

Havelock Europa PLC