




Existing Side (West) Elevation
Scale 1:100

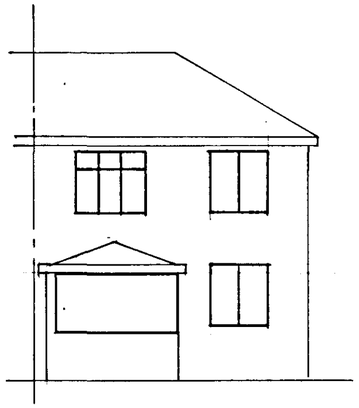


Existing Rear Elevation
Scale 1:100

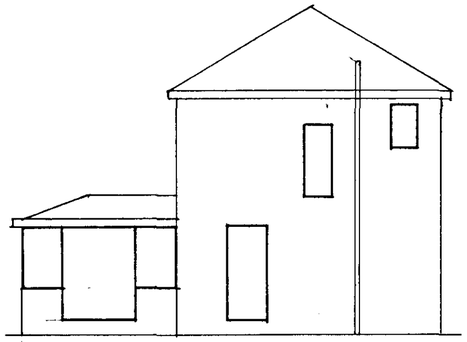

Existing Side (East) Elevation
Scale 1:100

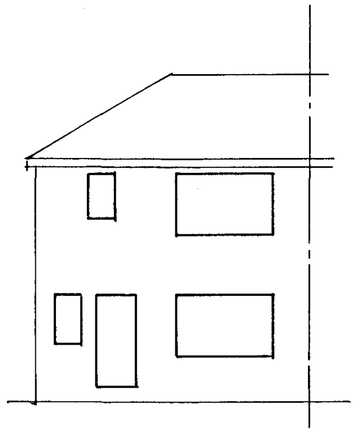

Existing Front Elevation
Scale 1:100

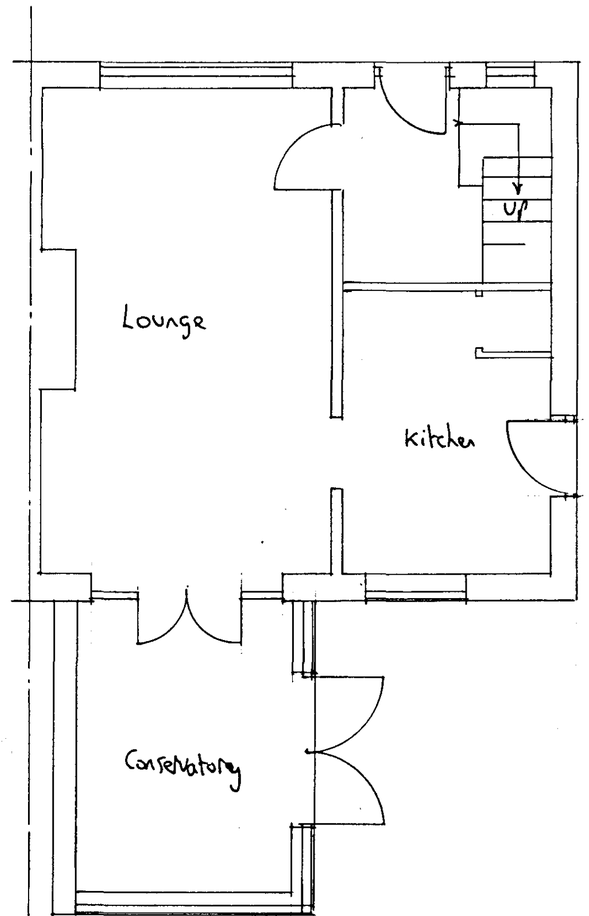

Existing Ground Floor Plan Scale 1:50

PLANNING AND BUILDING CONTROL
29 MAY 2013

NOTES:
All dimensions must be checked on site and not scaled from this drawing.

A		
	Date	Revisions

©Copyright

Client
Mr. & Mrs. C. Fish

Job Title
Proposed Ground Floor Rear & Side Extension

30 Lakeside Road
East Didsbury
Manchester

Drawing Title
Floor Plan and Elevations (as Existing)

Scale
1:50 & 1:100

Date April 2013

Drawn by M. Barratt

M. & L. A. BARRATT Tel. No. 01625 522962

Drg No. 13/0402/01

Rev

A PRODUCT OF THE UNO RANGE - ARCHITECT CAT. No. 7312

420 x 594mm A2