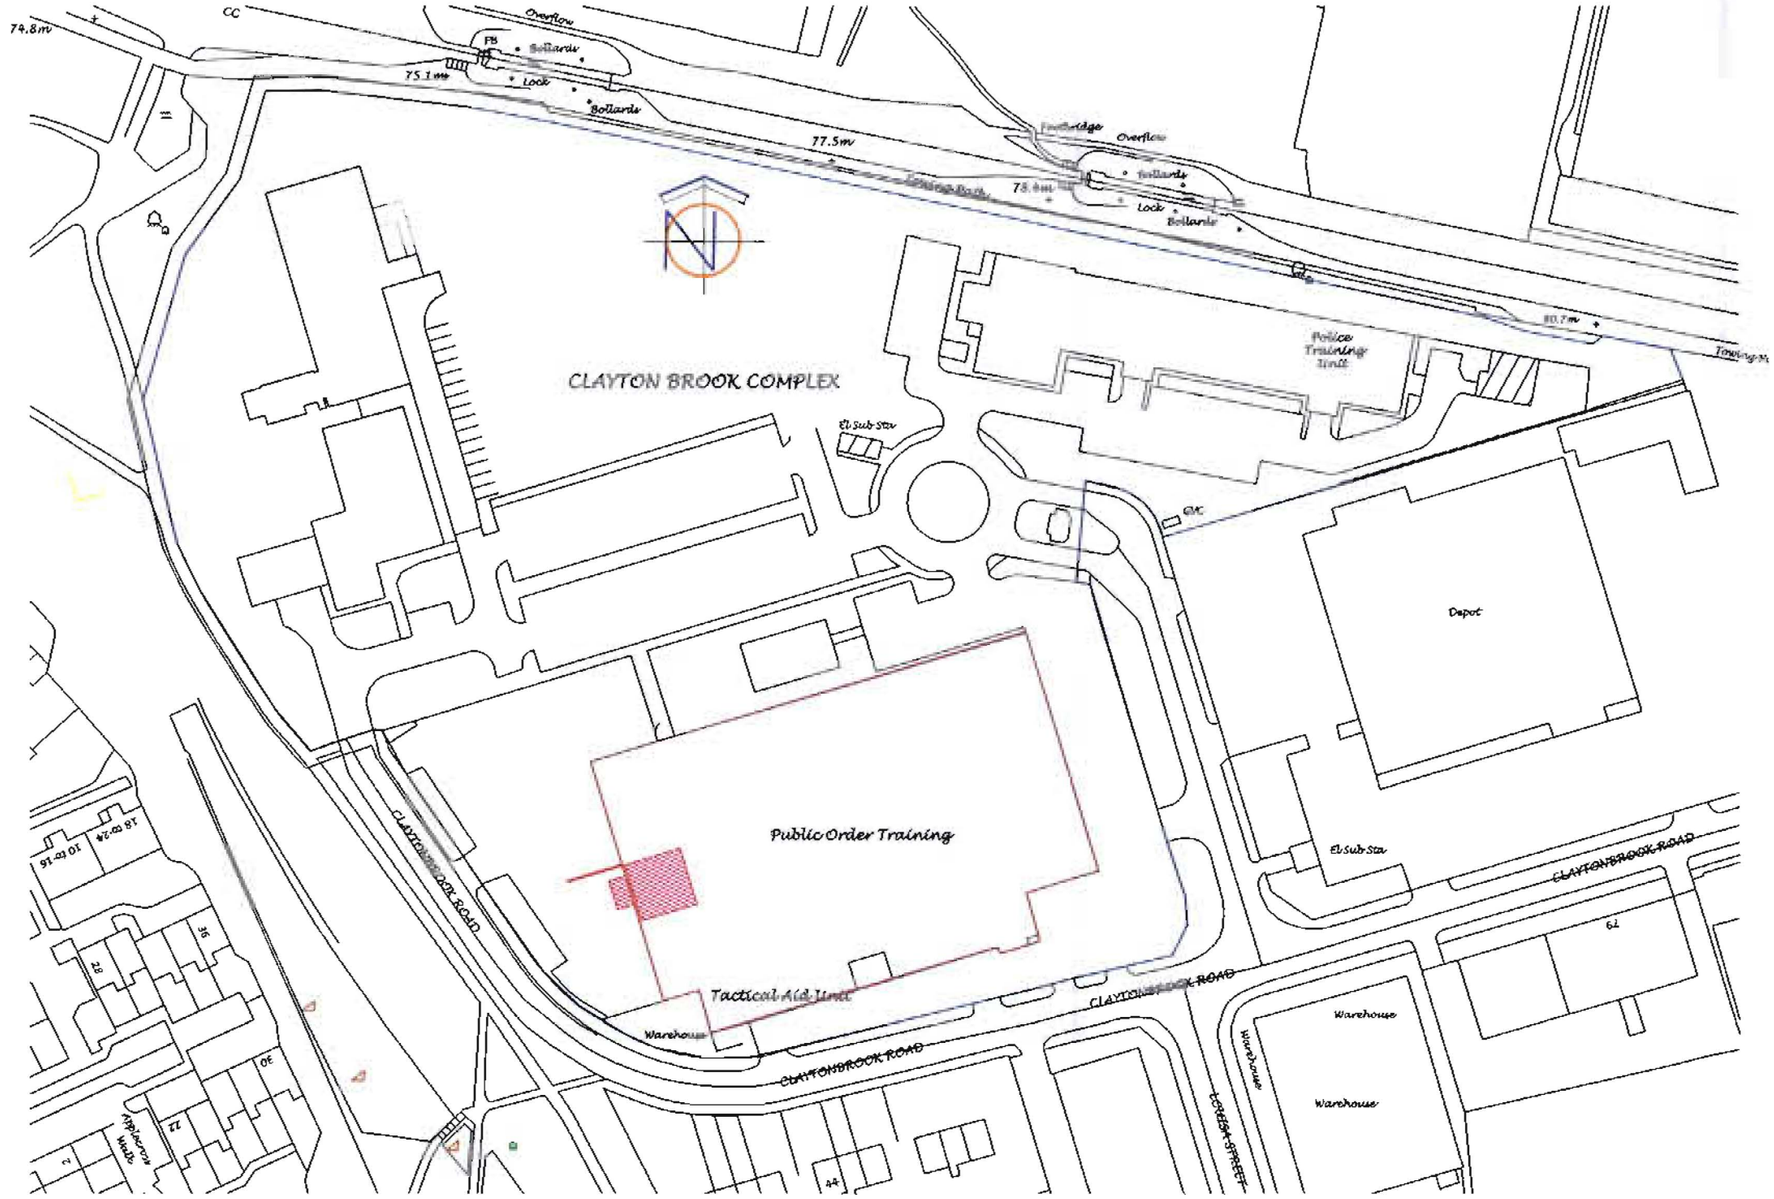

RLB Rider Levett Bucknall

DO NOT SCALE THIS DRAWING. CHECK ALL DIMENSIONS ON SITE

This drawing is to be read in conjunction with all relevant specifications and drawings issued. For discrepancies or ommissions contact Rider Levett Bucknall.
The contractor is to check and verify all building and site dimensions and check levels before work commences

© Rider Levett Bucknall UK Limited

PLANNING
ACK'D
REPLIED
REC'D 22 MAY 2008
M
M
M
FOR ACTION

Date	Revision	Dr

Client
GREATER MANCHEATER POLICE

Drawing Issue:
PLANNING

Project
CLAYTON BROOK
PLANNING APPLICATION

Drawing Title:
CLAYTON BROOK SITE PLAN
PROPOSED LOCKER FACILITIES

Scale:	Drawing Nr:		
1:1250	6771/005/001		
Revision:	Drawn:	Authorised by:	Date:
	JMJ	SC	MAY 08

Drawing Ref:

12 Exchange Quay
Salford Quays
Manchester
United kingdom
M5 3EQ

Tel : +44 (0)161 868 7700
Fax : +44 (0)161 868 7701
Email : first.name@uk.rlb.com
WEB : www.rlb.com

Drawing Nr: 6771/005/001
Drawing Title: PLANNING APPLICATION
Project: CLAYTON BROOK
Client: GREATER MANCHEATER POLICE

RLB Rider Levett Bucknall