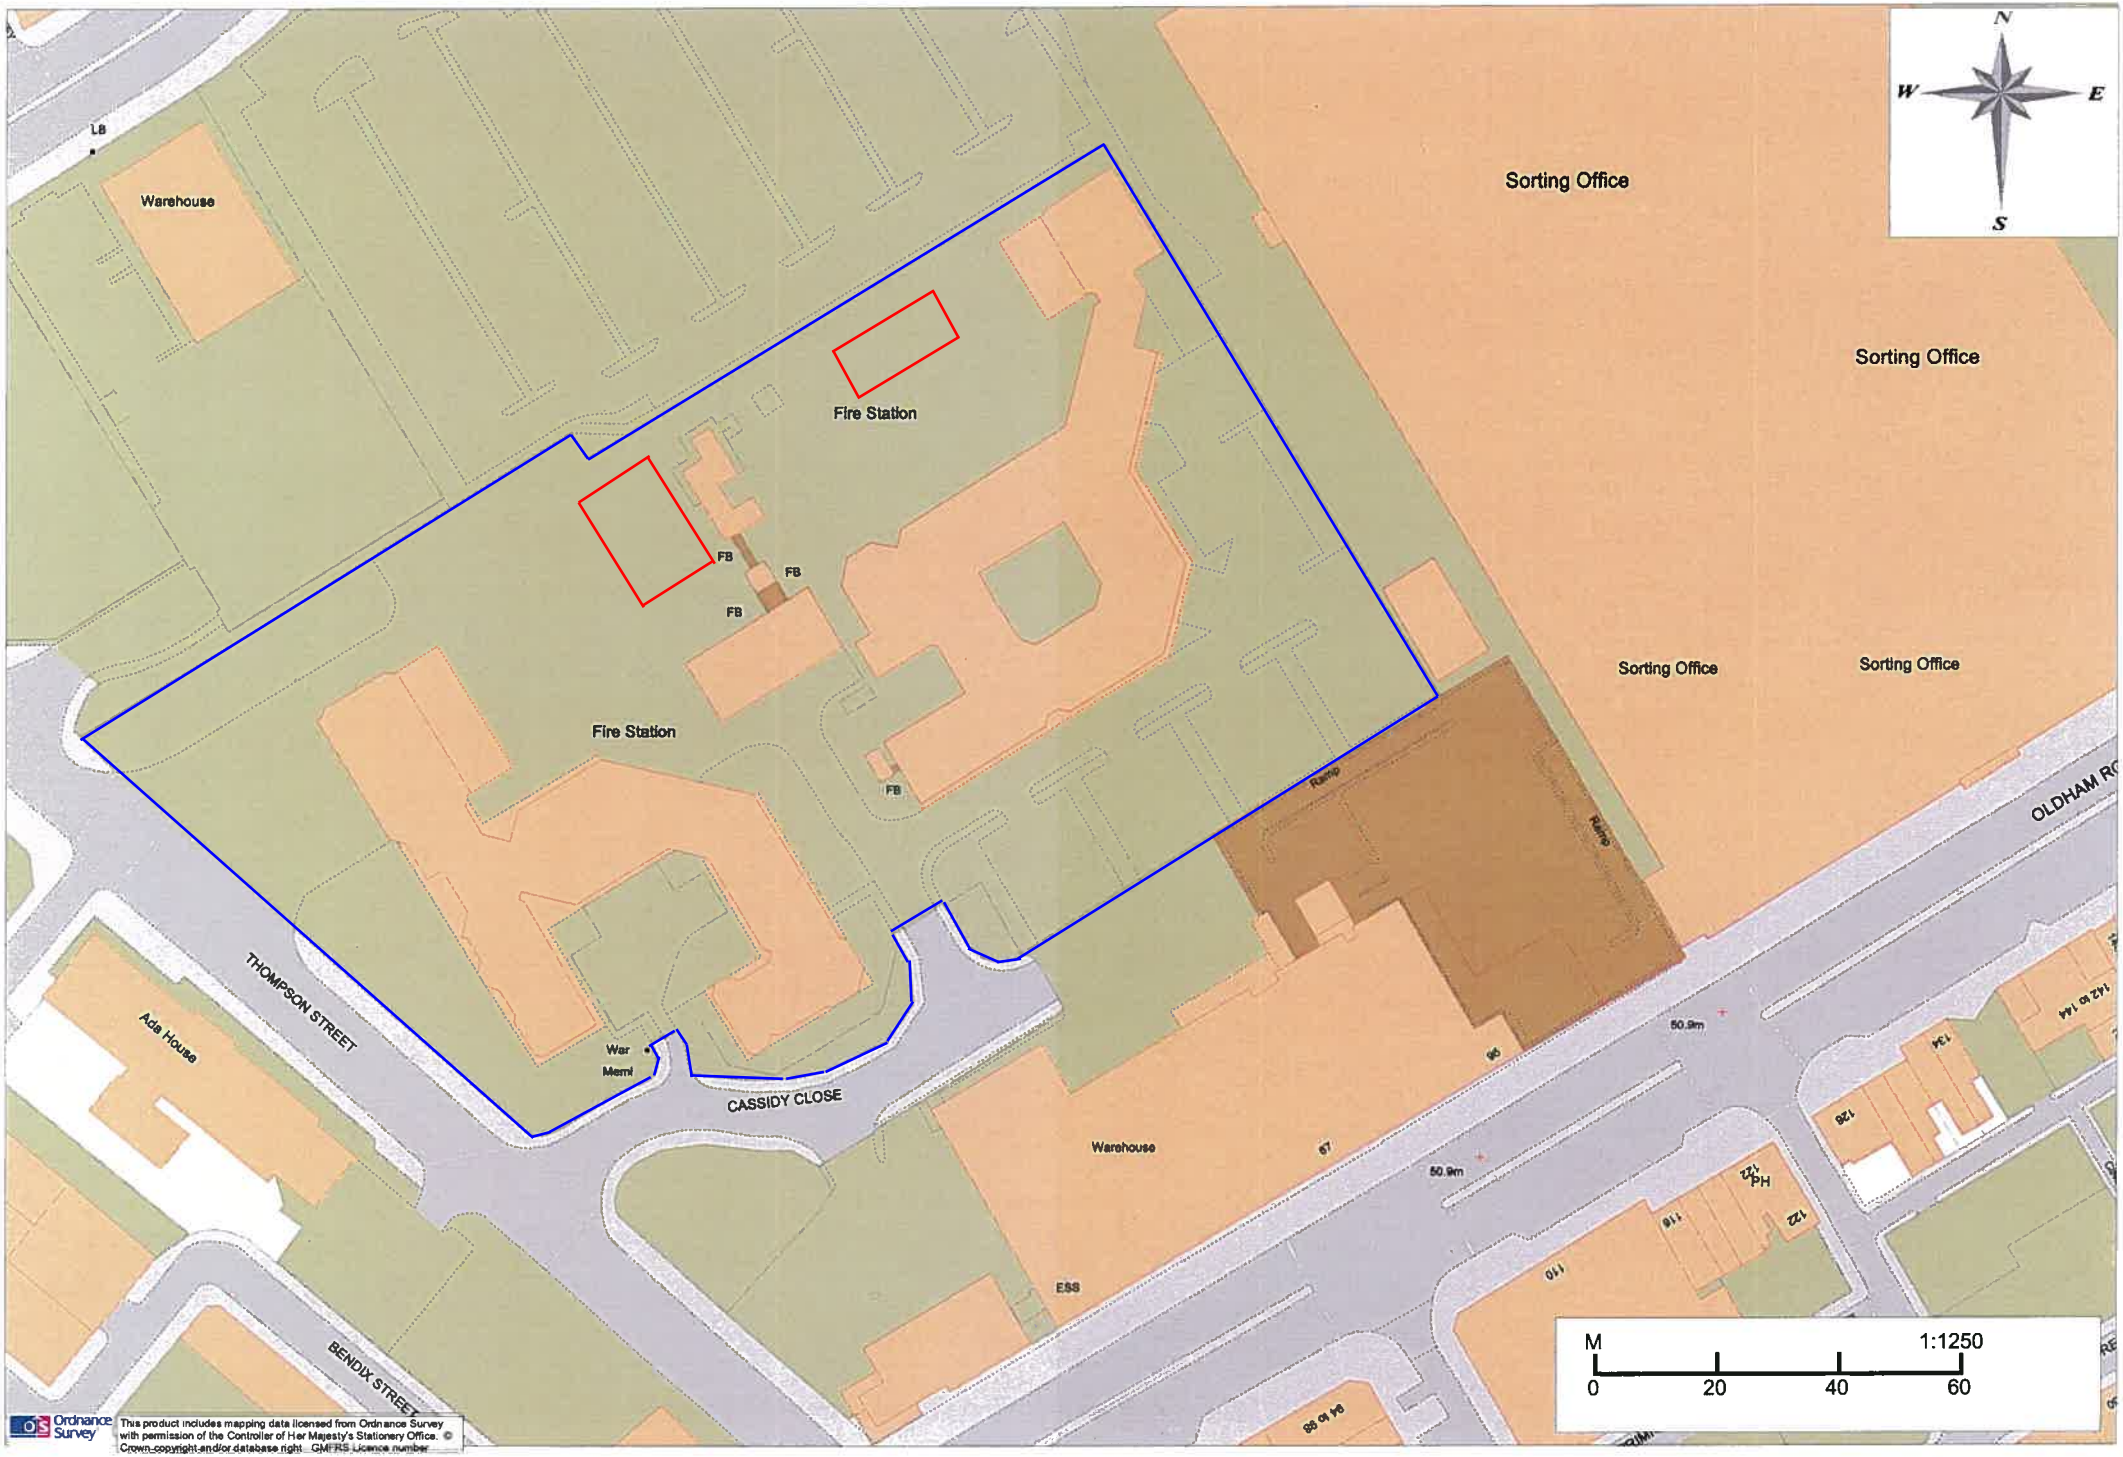

N
W
E
S
Sorting Office
Sorting Office
Sorting Office
Sorting Office
Sorting Office
Fire Station
Fire Station
Warehouse
FB
FB
FB
FB
Ramp
Ramp
THOMPSON STREET
CASSIDY CLOSE
BENDIX STREET
OLDHAM RO
Ada House
War Mem
Warehouse
ESS
50.9m
50.9m
M
1:1250
0
20
40
60
Ordnance Survey
This product includes mapping data licensed from Ordnance Survey with permission of the Controller of Her Majesty's Stationery Office. © Crown copyright and/or database right GMFRS Licence number