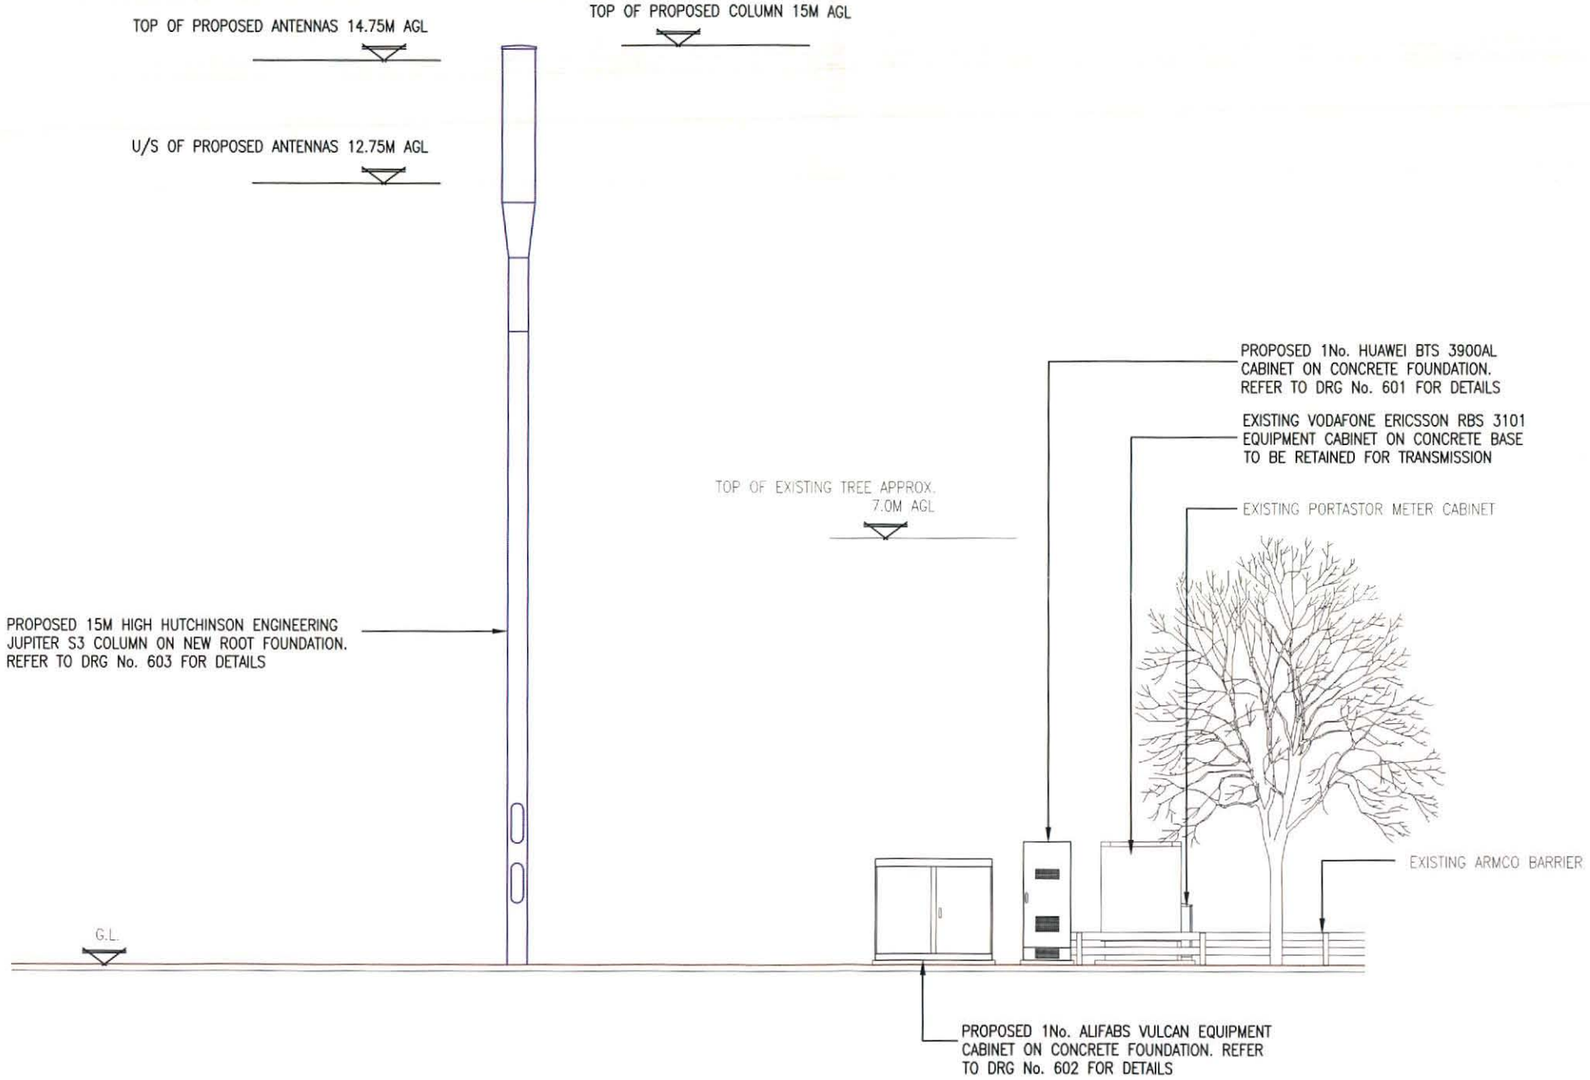


PROPOSED NORTH EAST ELEVATION

(1:100)

The drawings comply with TEF & Vodafone Standard ICNIRP guidelines.
Designed in accordance with Cornerstone document: CORN/09/006

Notes:
All work undertaken on Highways land to be done in accordance with the new Roads & Streetworks Act 1991. (c.22)

The proposed column location shown on this drawing is subject to the receipt of Statutory Authority searches, a CAT scan and a trial dig of the proposed column location.
The final column location is to be determined by Mono Consultants based on the above information using the relevant Statutory Authority guidelines

Notes:
1 ALL DIMENSIONS ARE IN MM UNLESS NOTED OTHERWISE

N.G.R. E: 389400 N: 395768

PLANNING AND BUILDING CONTROL
27 JUN 2013

REV	MODIFICATION	BY	CH	DATE
C	Proposed equipment layout revised	CAB	JT	20.06.13
B	Issued for Construction	CAB	JT	29.05.13
A	Issued for Approval	CAB	JT	29.05.13

MONO CONSULTANTS LIMITED
No. 58 Cygnet Court
Timothy's Bridge Road
Stratford-upon-Avon
Warwickshire
CV37 9NW
t. 44 (0)1789 206500
f. 44 (0)1789 206529
www.monoconsultants.com

CTIL

Cell Name	Opt
BROOK GREEN	A

Cell ID No

CTIL	Host	Sharer
(CTIL) 129969	(VF) 44495	(TEF) N/A

Site Address / Contact Details

BROOK GREEN
HYDE ROAD
DENTON
MANCHESTER
M18 7HH

Drawing Title: PROPOSED SITE ELEVATION

Purpose of issue:

Drawing Number: 302

Scale:	Drawn:	Date:	Issue:
As Shown	CAB	29.05.13	C

Checked:	Date:	Approved:	Date:
JT	29.05.13	PA	29.05.13