

notes / revision

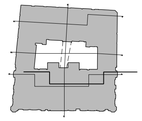

E BLOCK

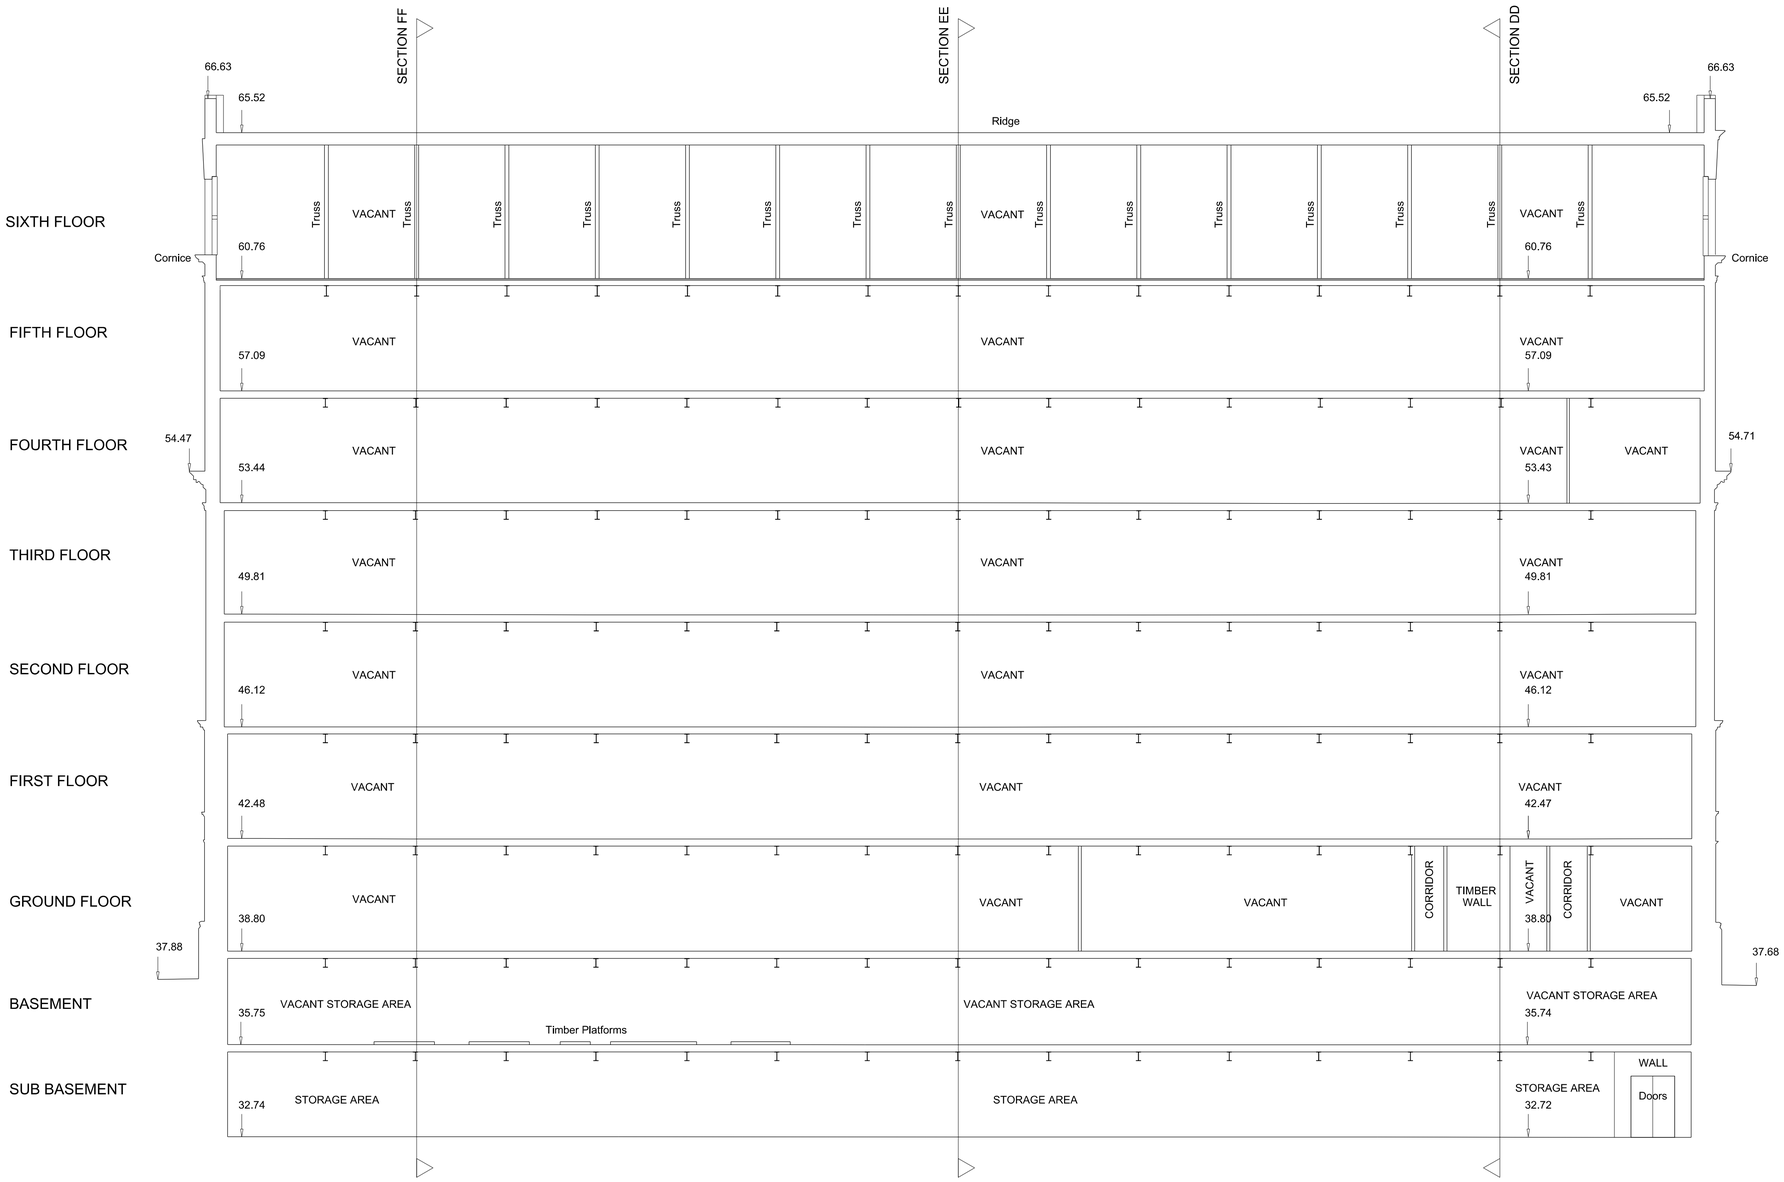

project
Hanover and E-Block

job number
1302

drawing number
a(05)302

revision
-

title
existing section CC

scale
1:100 @ A1
1:200 @A3

date
june 2012

drawn by
ajb

checked by
-

issued for
planning document

roger stephenson architects
aeroworks
5 adair street manchester M1 2NQ
t 0161 273 7204 f 0161 272 8553
mail@rogerstephenson-architects.com
www.rogerstephenson-architects.com

This design and drawing is the copyright of roger stephenson architects limited and may not be reproduced in any form whatsoever without prior written consent. issue of the drawing does not impart any real or implied copyright licence.
do not scale from this drawing