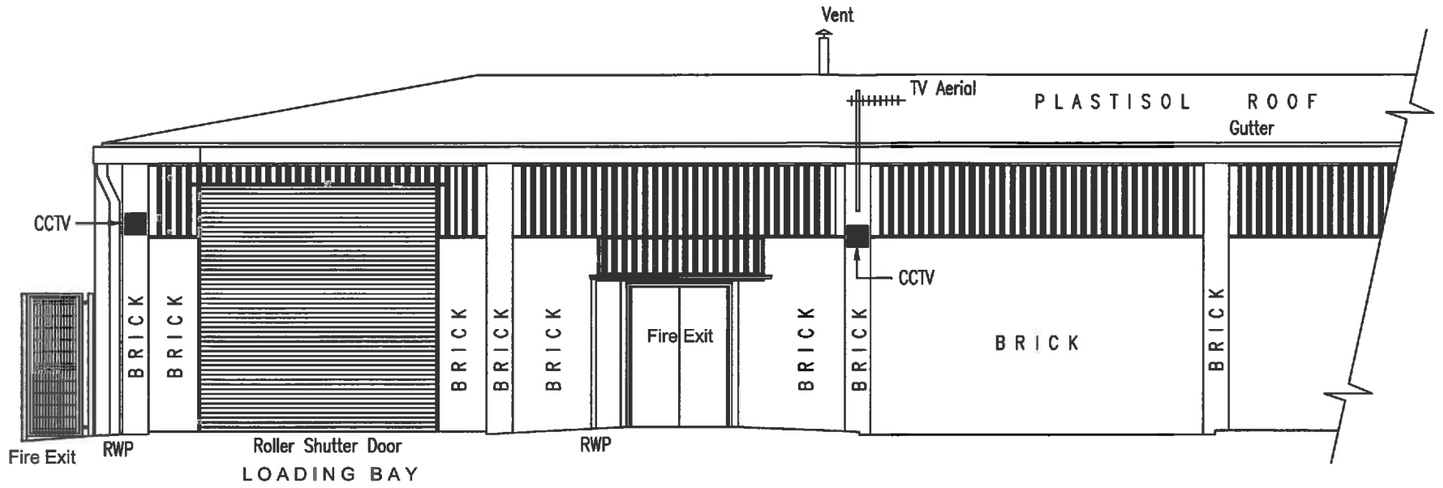

EXISTING ELEVATION

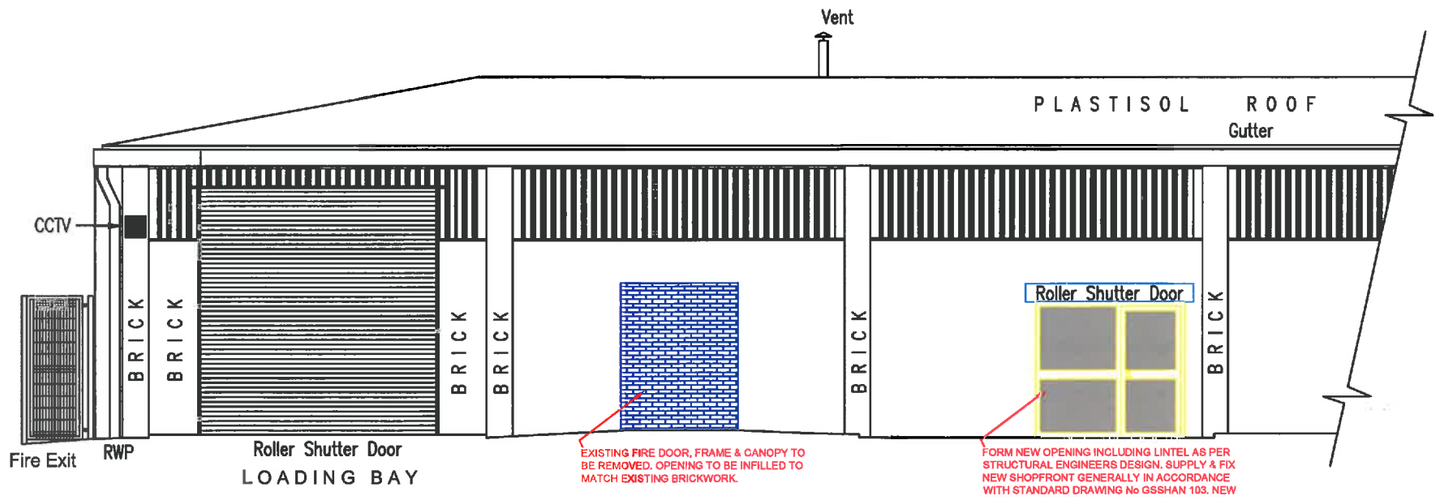

PROPOSED ELEVATION

REVISIONS

LOCATION
PALATINE ROAD
NORTHENDEN
MANCHESTER
M22 4ET

TITLE:
EXISTING & PROPOSED ELEVATIONS

SCALE: 1:100@A3 OR 1:50@A1

DATE: 30th APRIL 2012

DRAWING No 020412 -03

HALFORDS AUTOCENTRES LTD
OLTON WHARF
7-9 RICHMOND ROAD
SOLIHULL
WEST MIDLANDS
B92 7RN
TEL 0121 707 5811

halfords autocentre
MOT | service | repairs