

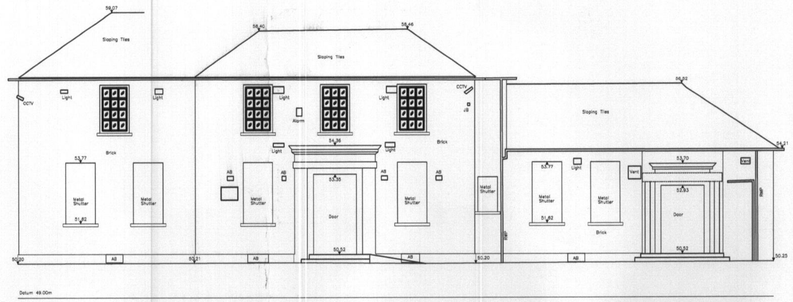



Existing North Elevation

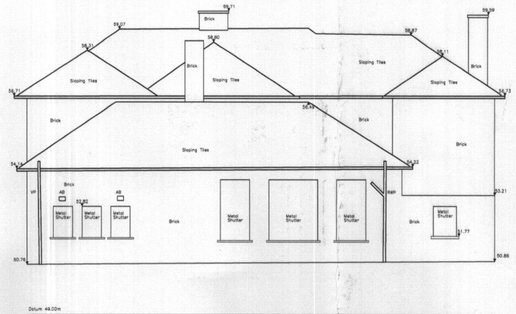


Existing West Elevation

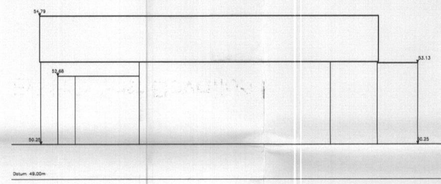

Existing East Elevation from Barlowmoor road

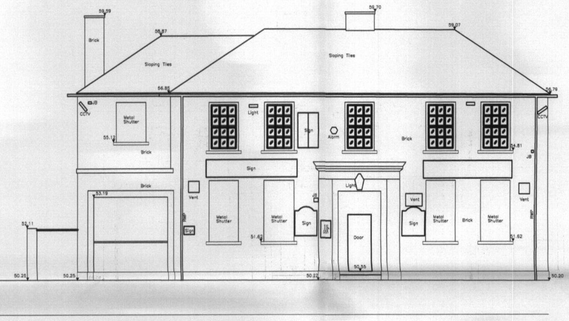

Existing South Elevation

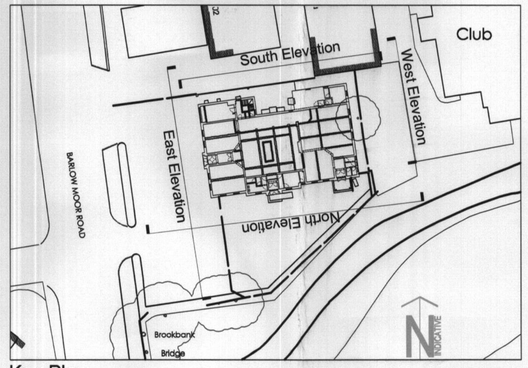

Key Plan
Scale 1:500

For PLANNING

Revision:

Client:
SEH PUB PARTNE

Project:
300 BARLOWMOO
CHORLTON

Drawing Title:
EXISTING ELEVA

Scale: 1:100@A1

Date: 02.11.09

Project No: 3854

Drawi (P)2