07 B PROPOSED FIRST FLOOR

issue b 27 06 13 second floor view moved to drawing 019 A - no changes

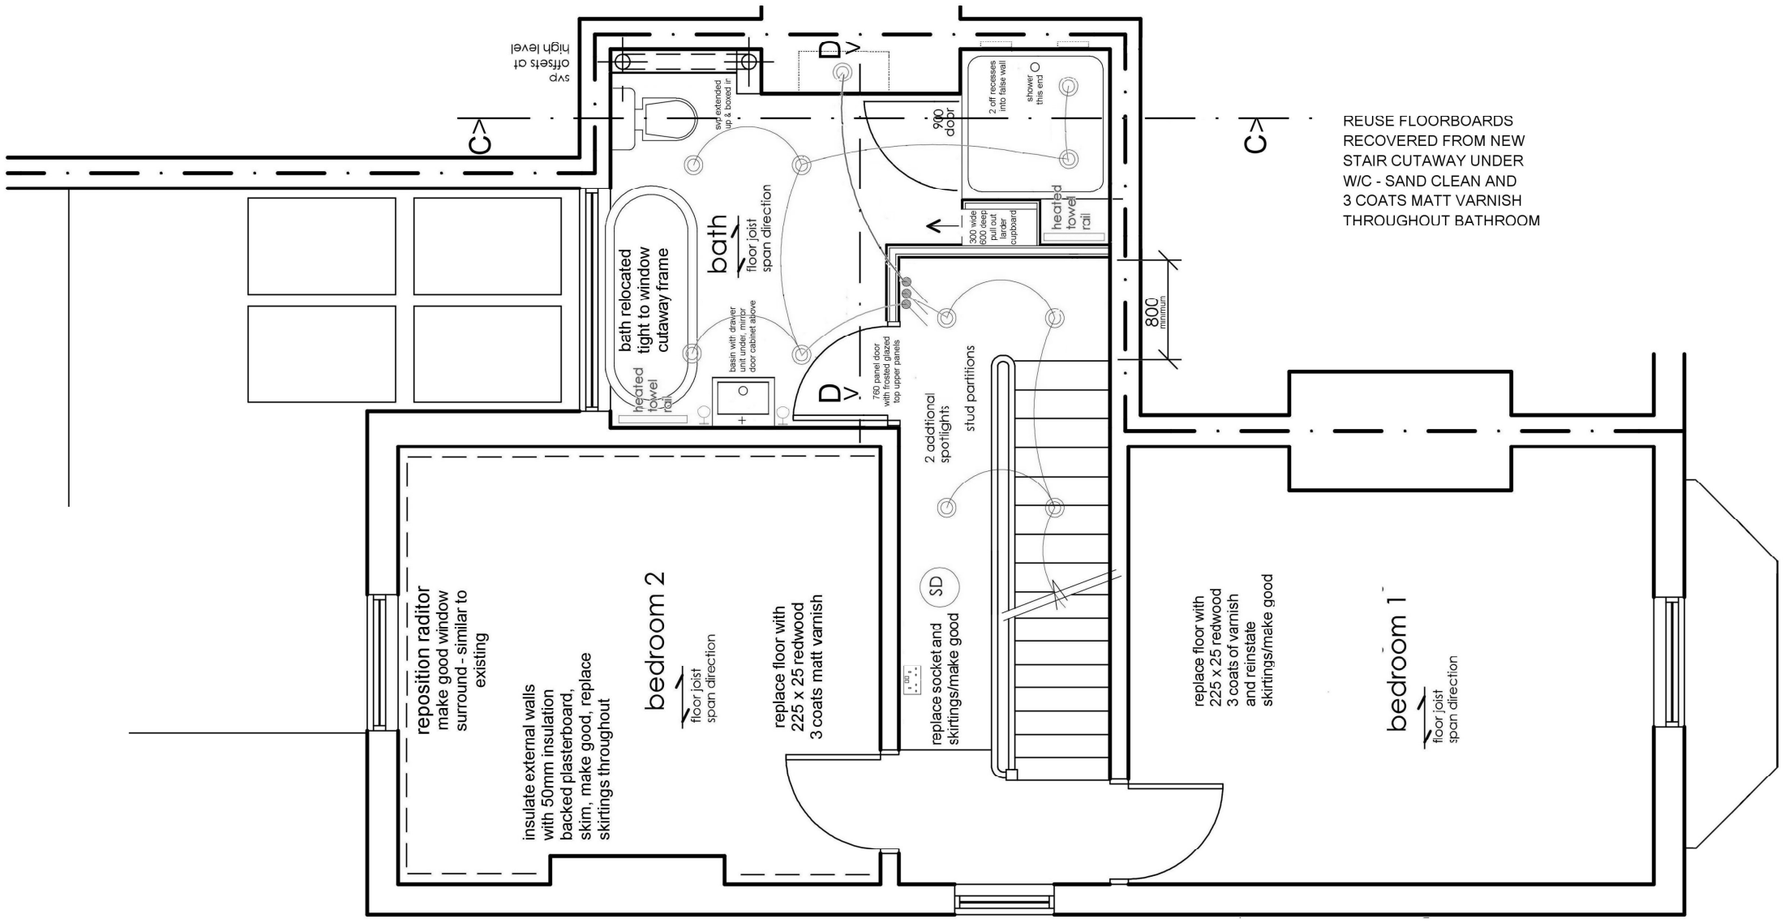

The contractor(s) are responsible for checking all dimensions and existing features on site prior to fabrication, manufacture or construction of the works

0 1000 2000 3000

Scale: all dimension in mm unless otherwise stated
1:50 when printed @ A2 size

30 HIGH LANE CHORLTON MANCHESTER M21 9DZ