REVISED PLAN
10th MAY'13



STREET SCENE ELEVATION

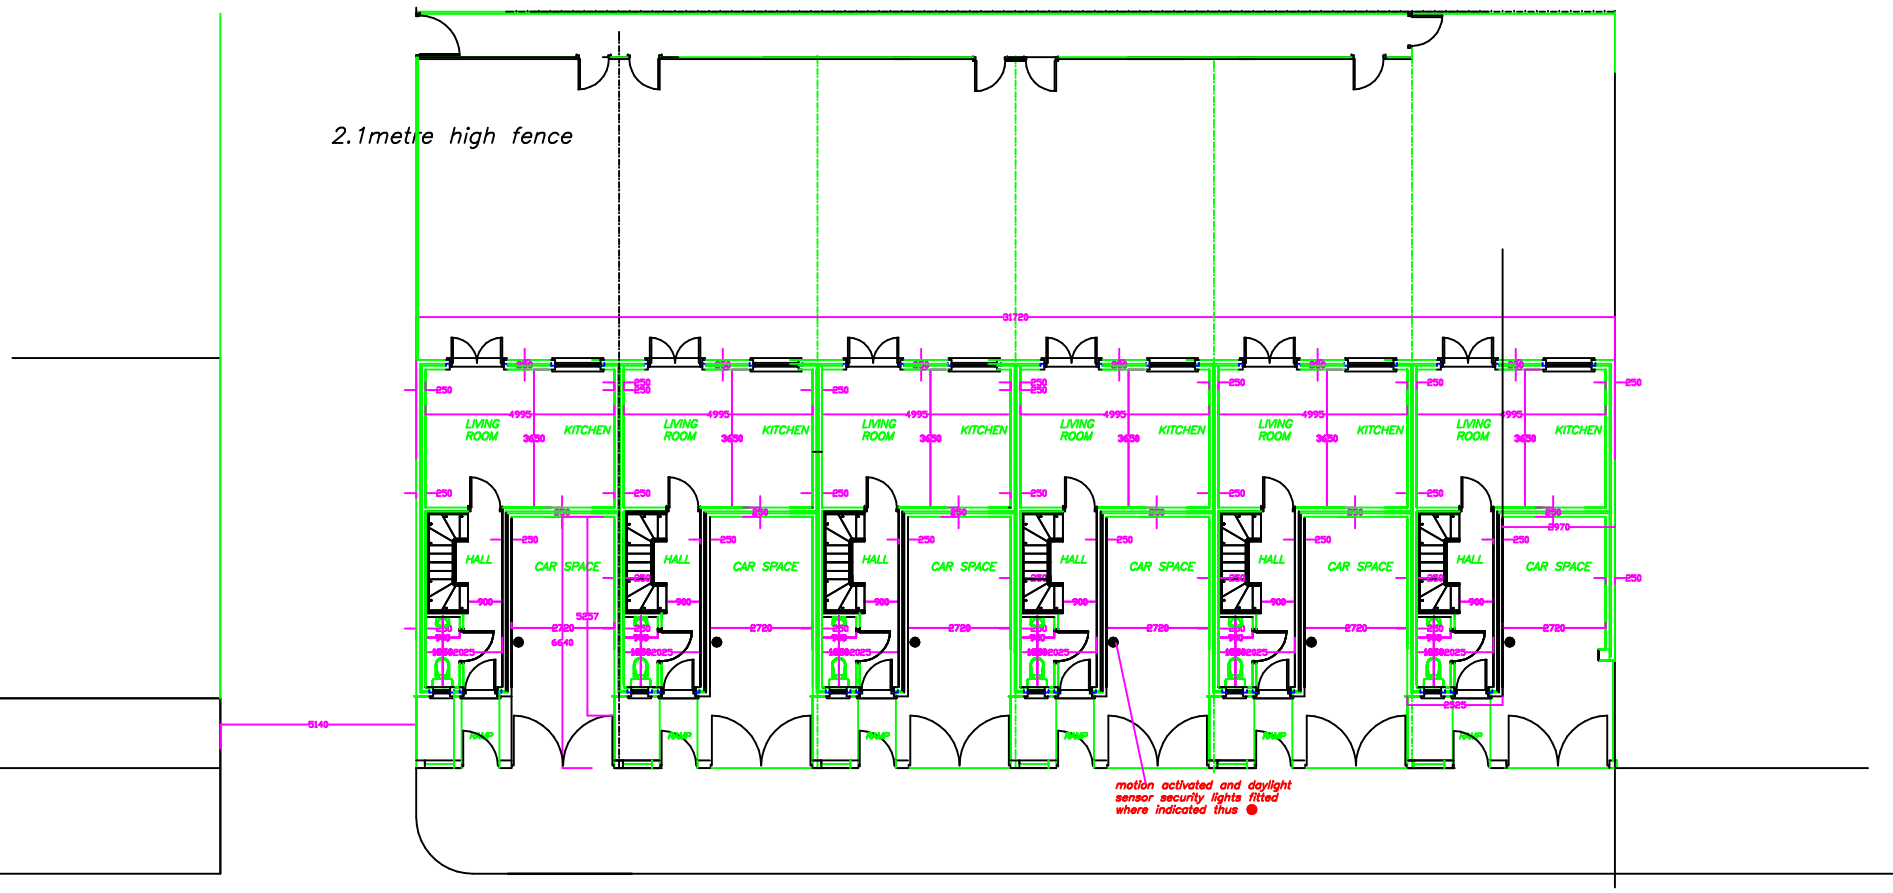

SITE PLAN

PROPOSED NEW TERRACED HOUSES (6-NO) ON LAND ON REGENT STREET, NEWTON HEATH,MANCHESTER FOR SPLASH PROPERTIES LTD.

SCALE:-1.200 DATE:- APRIL'11

lesfoey
BUILDING DESIGN CONSULTANTS

8,GLASSON WALK,
CHADDERTON,
OLDHAM,OL9 9DR
TEL&FAX: 0161-633-5057

2metre high wrought iron gate
to match council gates
with security locking sytem
openabe from both sides
with number keys

2.1metre high fence

wrought iron gates
with secure locks

wrought iron railings on
matching brick wall

1200
1200
1200
2711

TYPICAL FRONT BOUNDARY WALL DETAIL.
1300

FACING BRICK &
ROOF TILES TO
LA APPROVAL.

1200
bin bin bin

ELEVATION TO BIN STORE

BIN BIN BIN

bin enclosures on 100mm conc base
open fronted with 1200high
wanelap timber fence to each side

1800 high waneylap timber
fencing

31720

250 5245 250
4995
LIVING ROOM 3650 KITCHEN
HALL 900 CAR SPACE 2720
250 250 250