

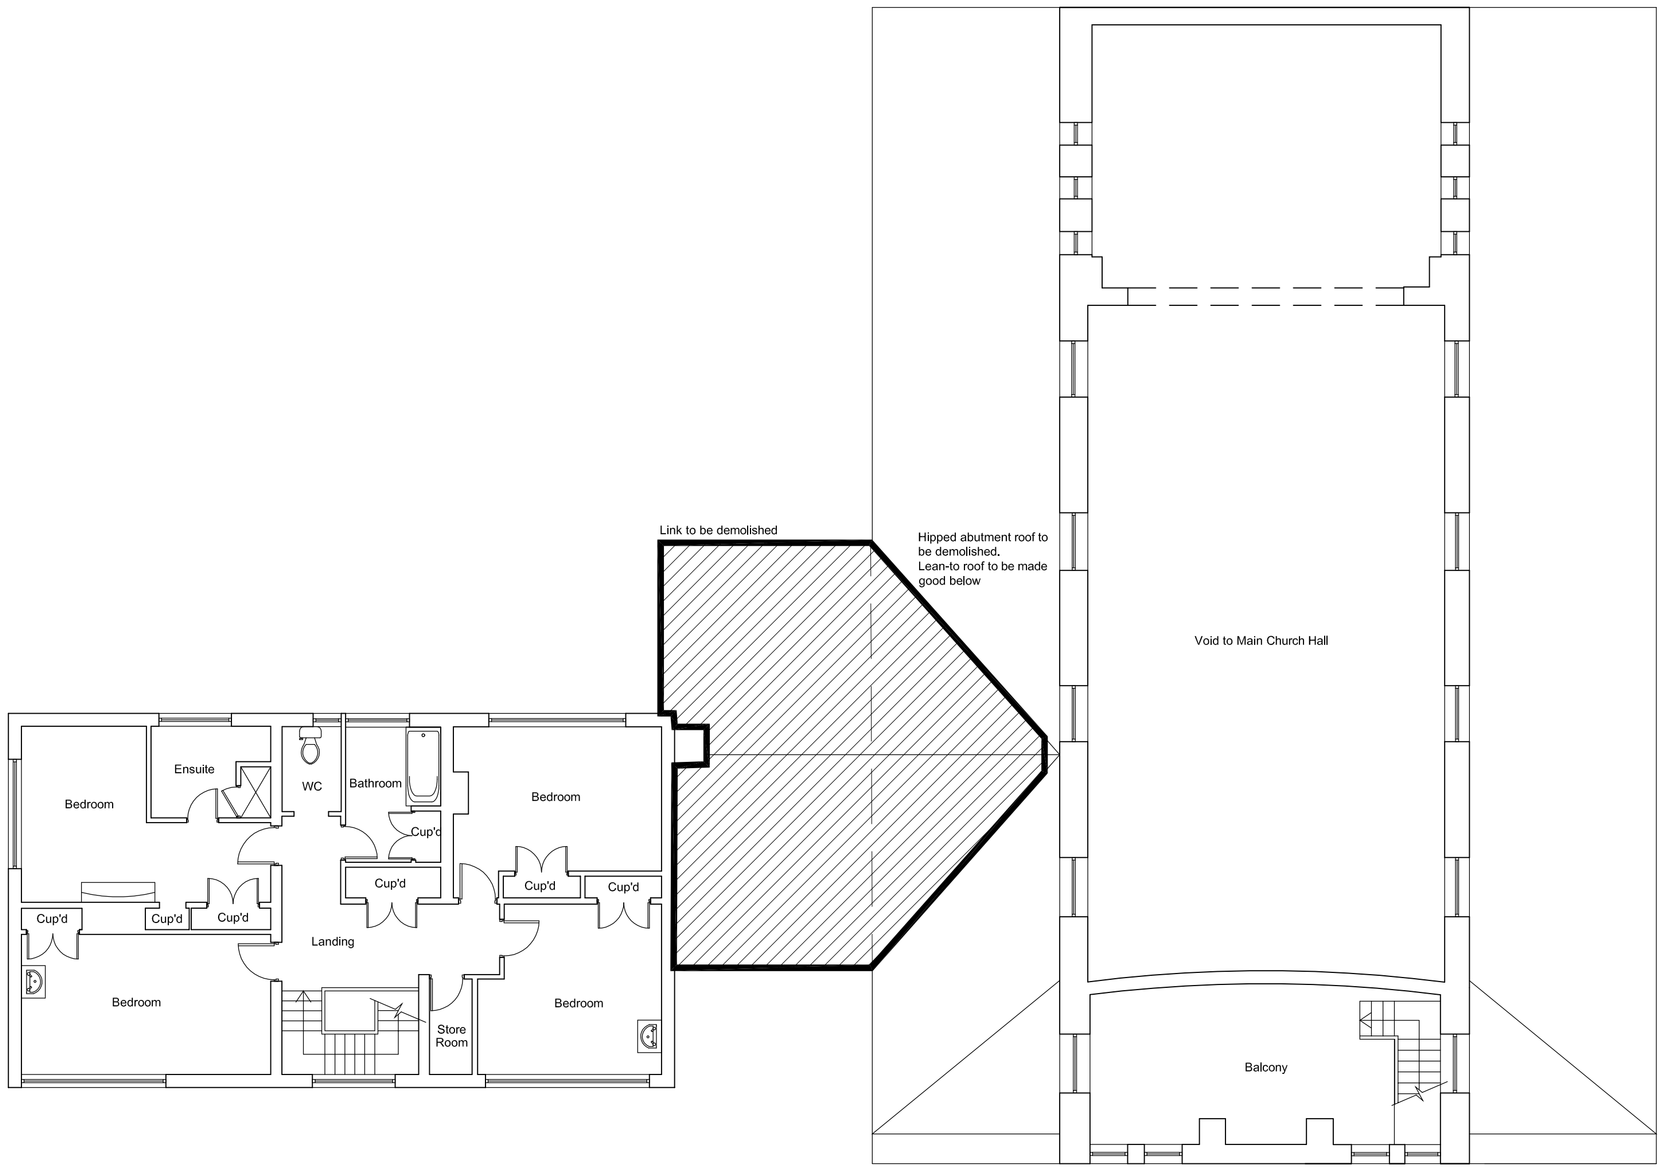


EXISTING FIRST FLOOR PLAN

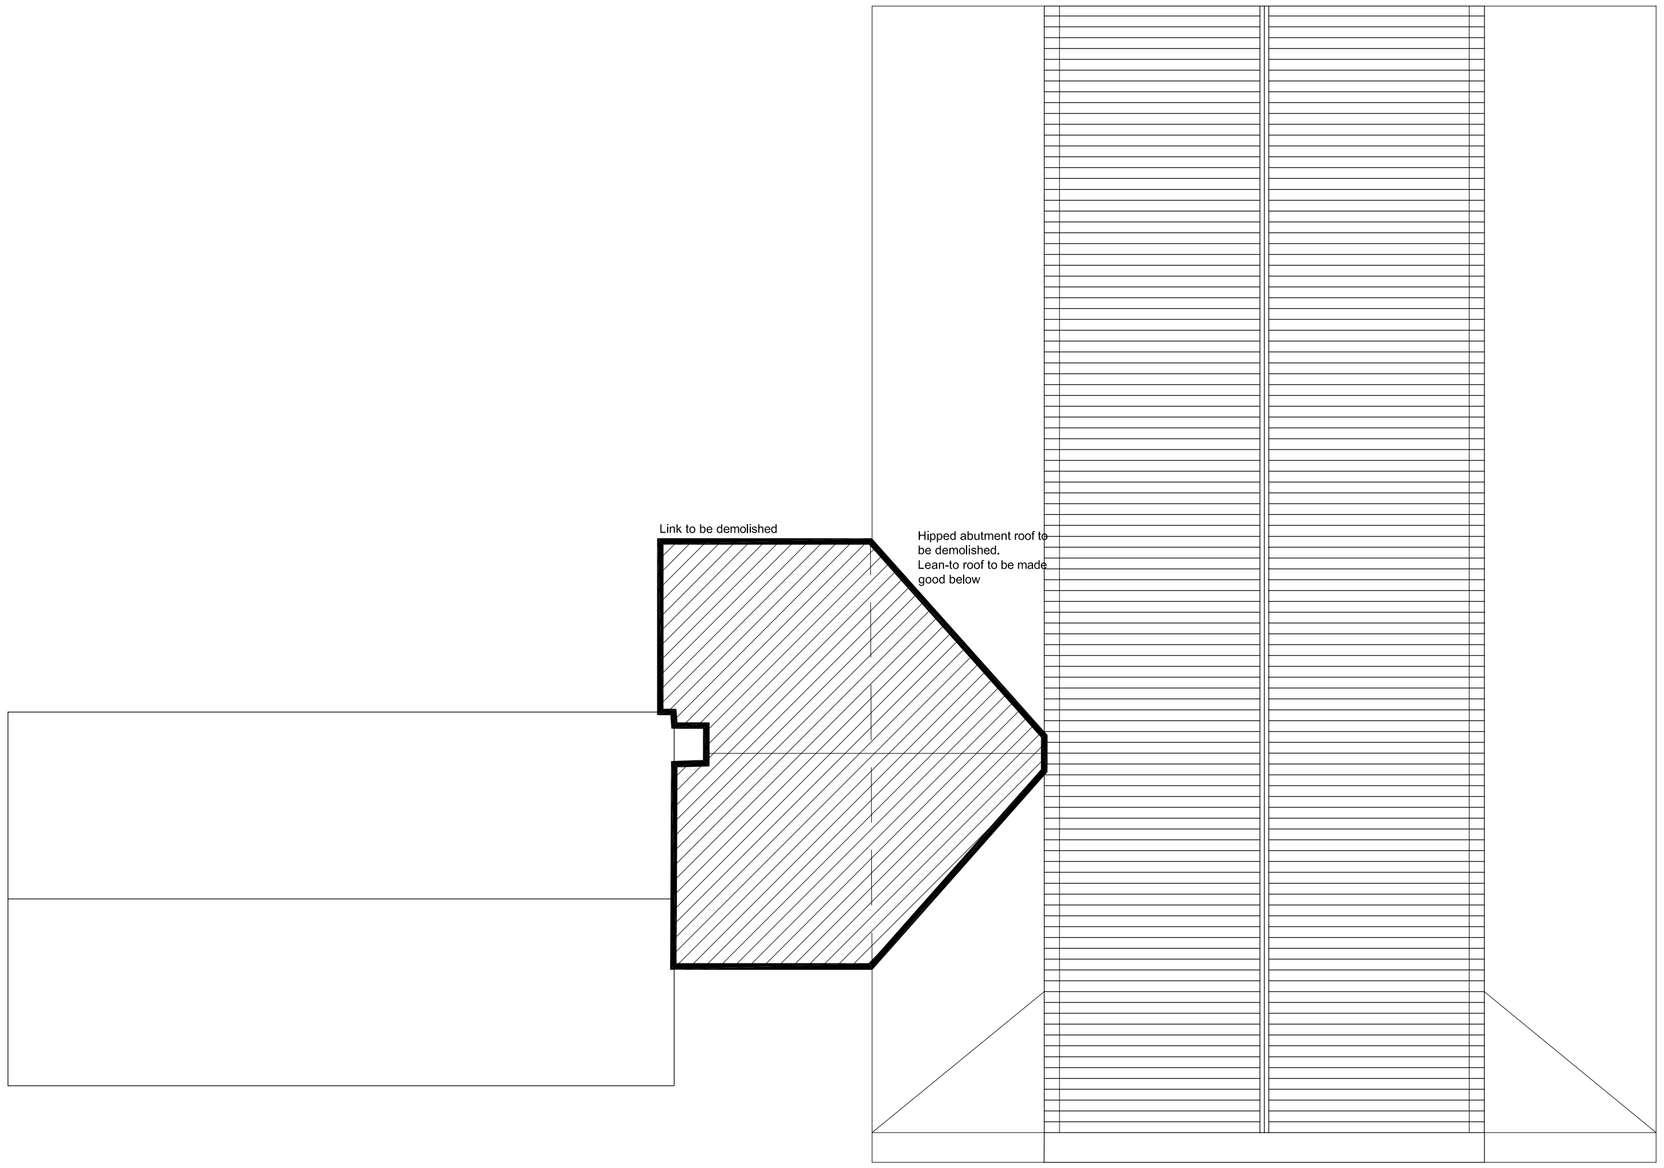

EXISTING ROOF PLAN

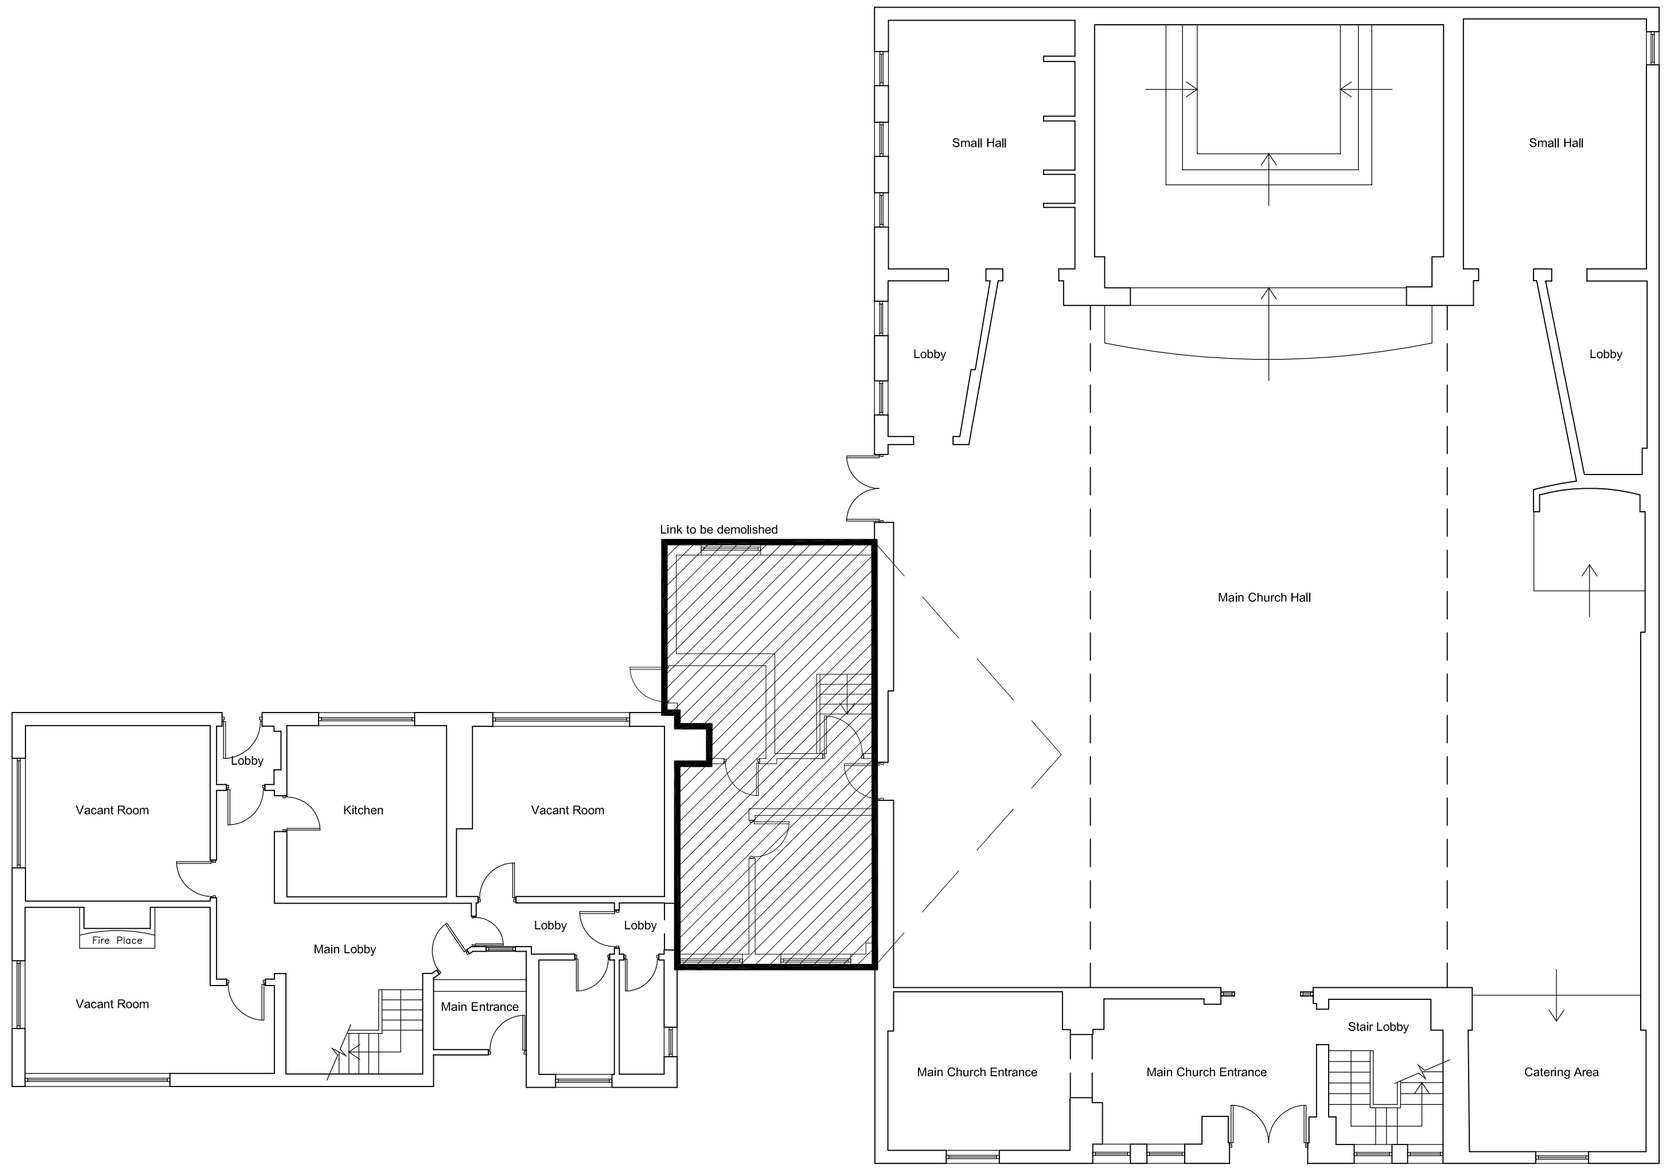

EXISTING GROUND FLOOR

General Notes:

Rev:	Details:	By / Chk:	Date:
-	FIRST ISSUE. HATCHED AREA INDICATES EXTENT OF DEMOLITION.	SA	17.12.12

AssociatedArchitects

1 Severn Street Place • The Mailbox
Birmingham • B1 1SE
T +44 (0)121 233 6600
F +44 (0)121 200 1564
mail@associated-architects.co.uk
www.associated-architects.co.uk

Client:
HOMES AND COMMUNITIES AGENCY

Project:
ST MICHAELS CHURCH, ANCOATS

Drawing Title:
EXISTING PLANS

Scale: 1:100 @ A1 | @ A1

Status:
PLANNING

This drawing is copyright of Associated Architects LLP.
Do not scale from this drawing - Refer to figured dimensions only.
Contractor to notify AA of any discrepancies or site variations immediately.

3235 AL (0) 02 | **-**

Associated Architects Limited Liability Partnership OC304503, Registered in England and Wales