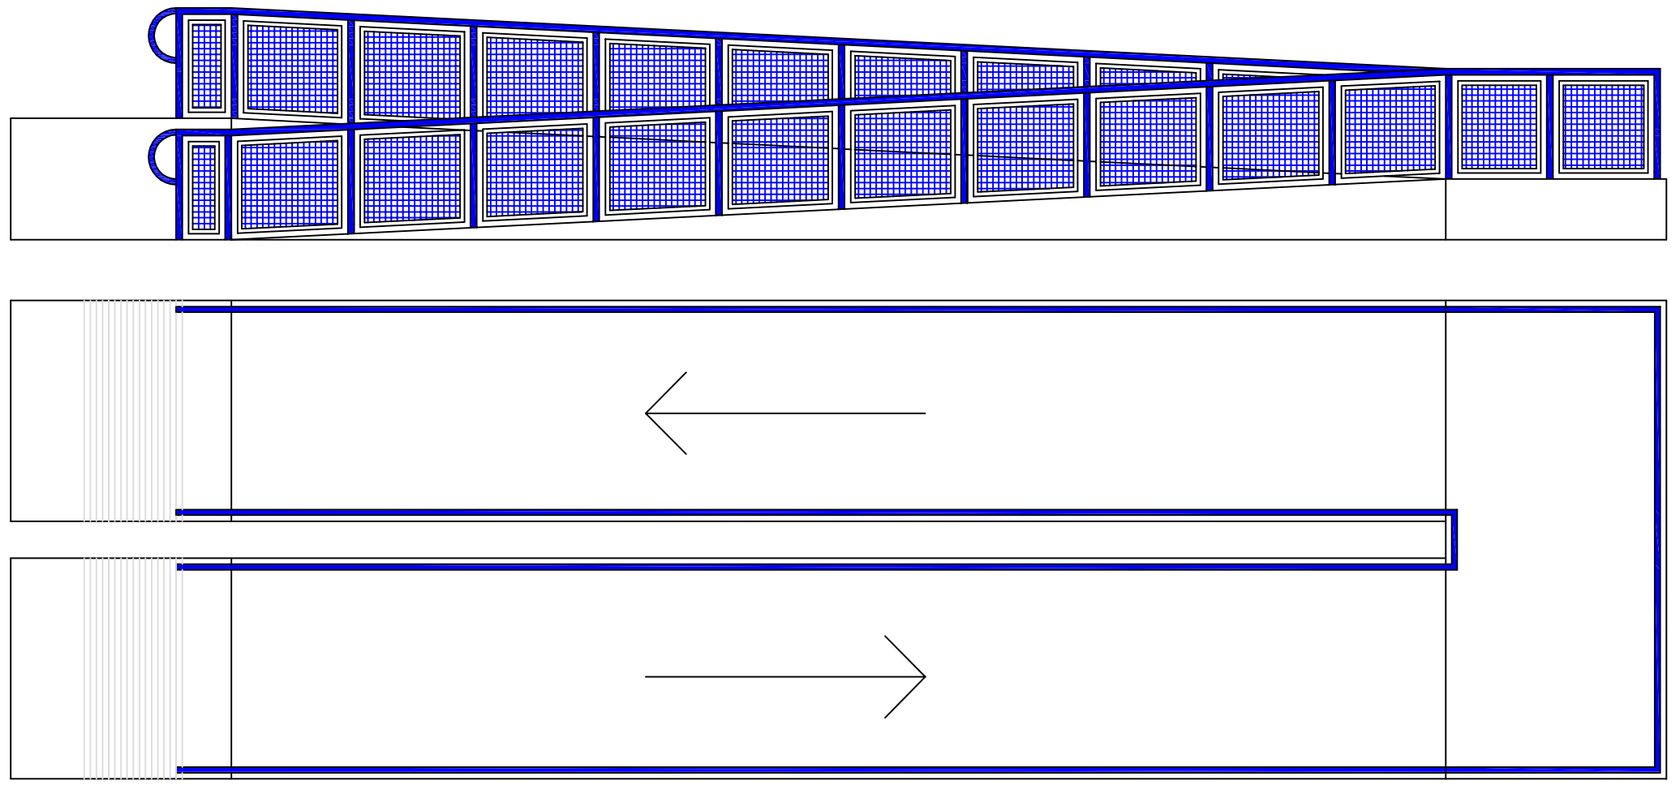

RAMP FROM SPORTS HALL

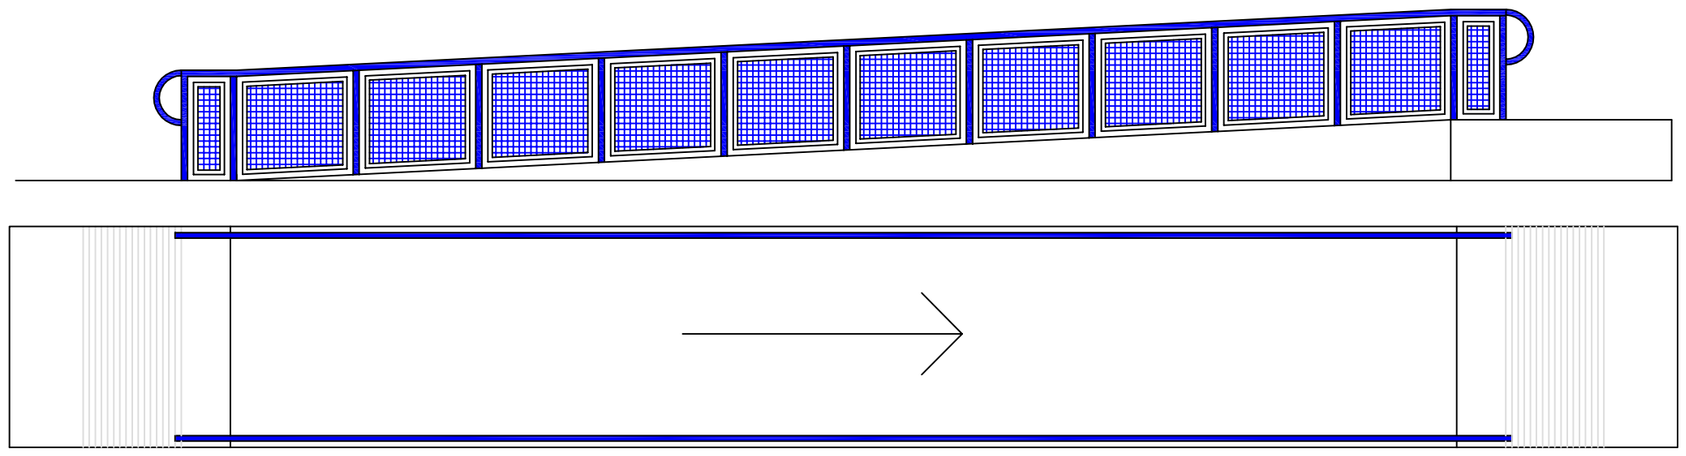

RAMP FROM SCHOOL

Legend:

Rev	Description	By	Date

Capital Programme Division
Corporate Technical Services
4th floor , Heron House
47 Lloyd St, Manchester
M2 5LE
Tel: 0161 219 6500
FAX: 0161 219 6501

JOB TITLE		DRAWING TITLE	
Burnage Media College Sports Field Access		Proposed Ramps	
JOB NO.		DRAWING NO.	
ED39558		03	
DATE	SCALE	DRAWN	REVISION
15/09/11	1:50	CLH	

MANCHESTER CITY COUNCIL