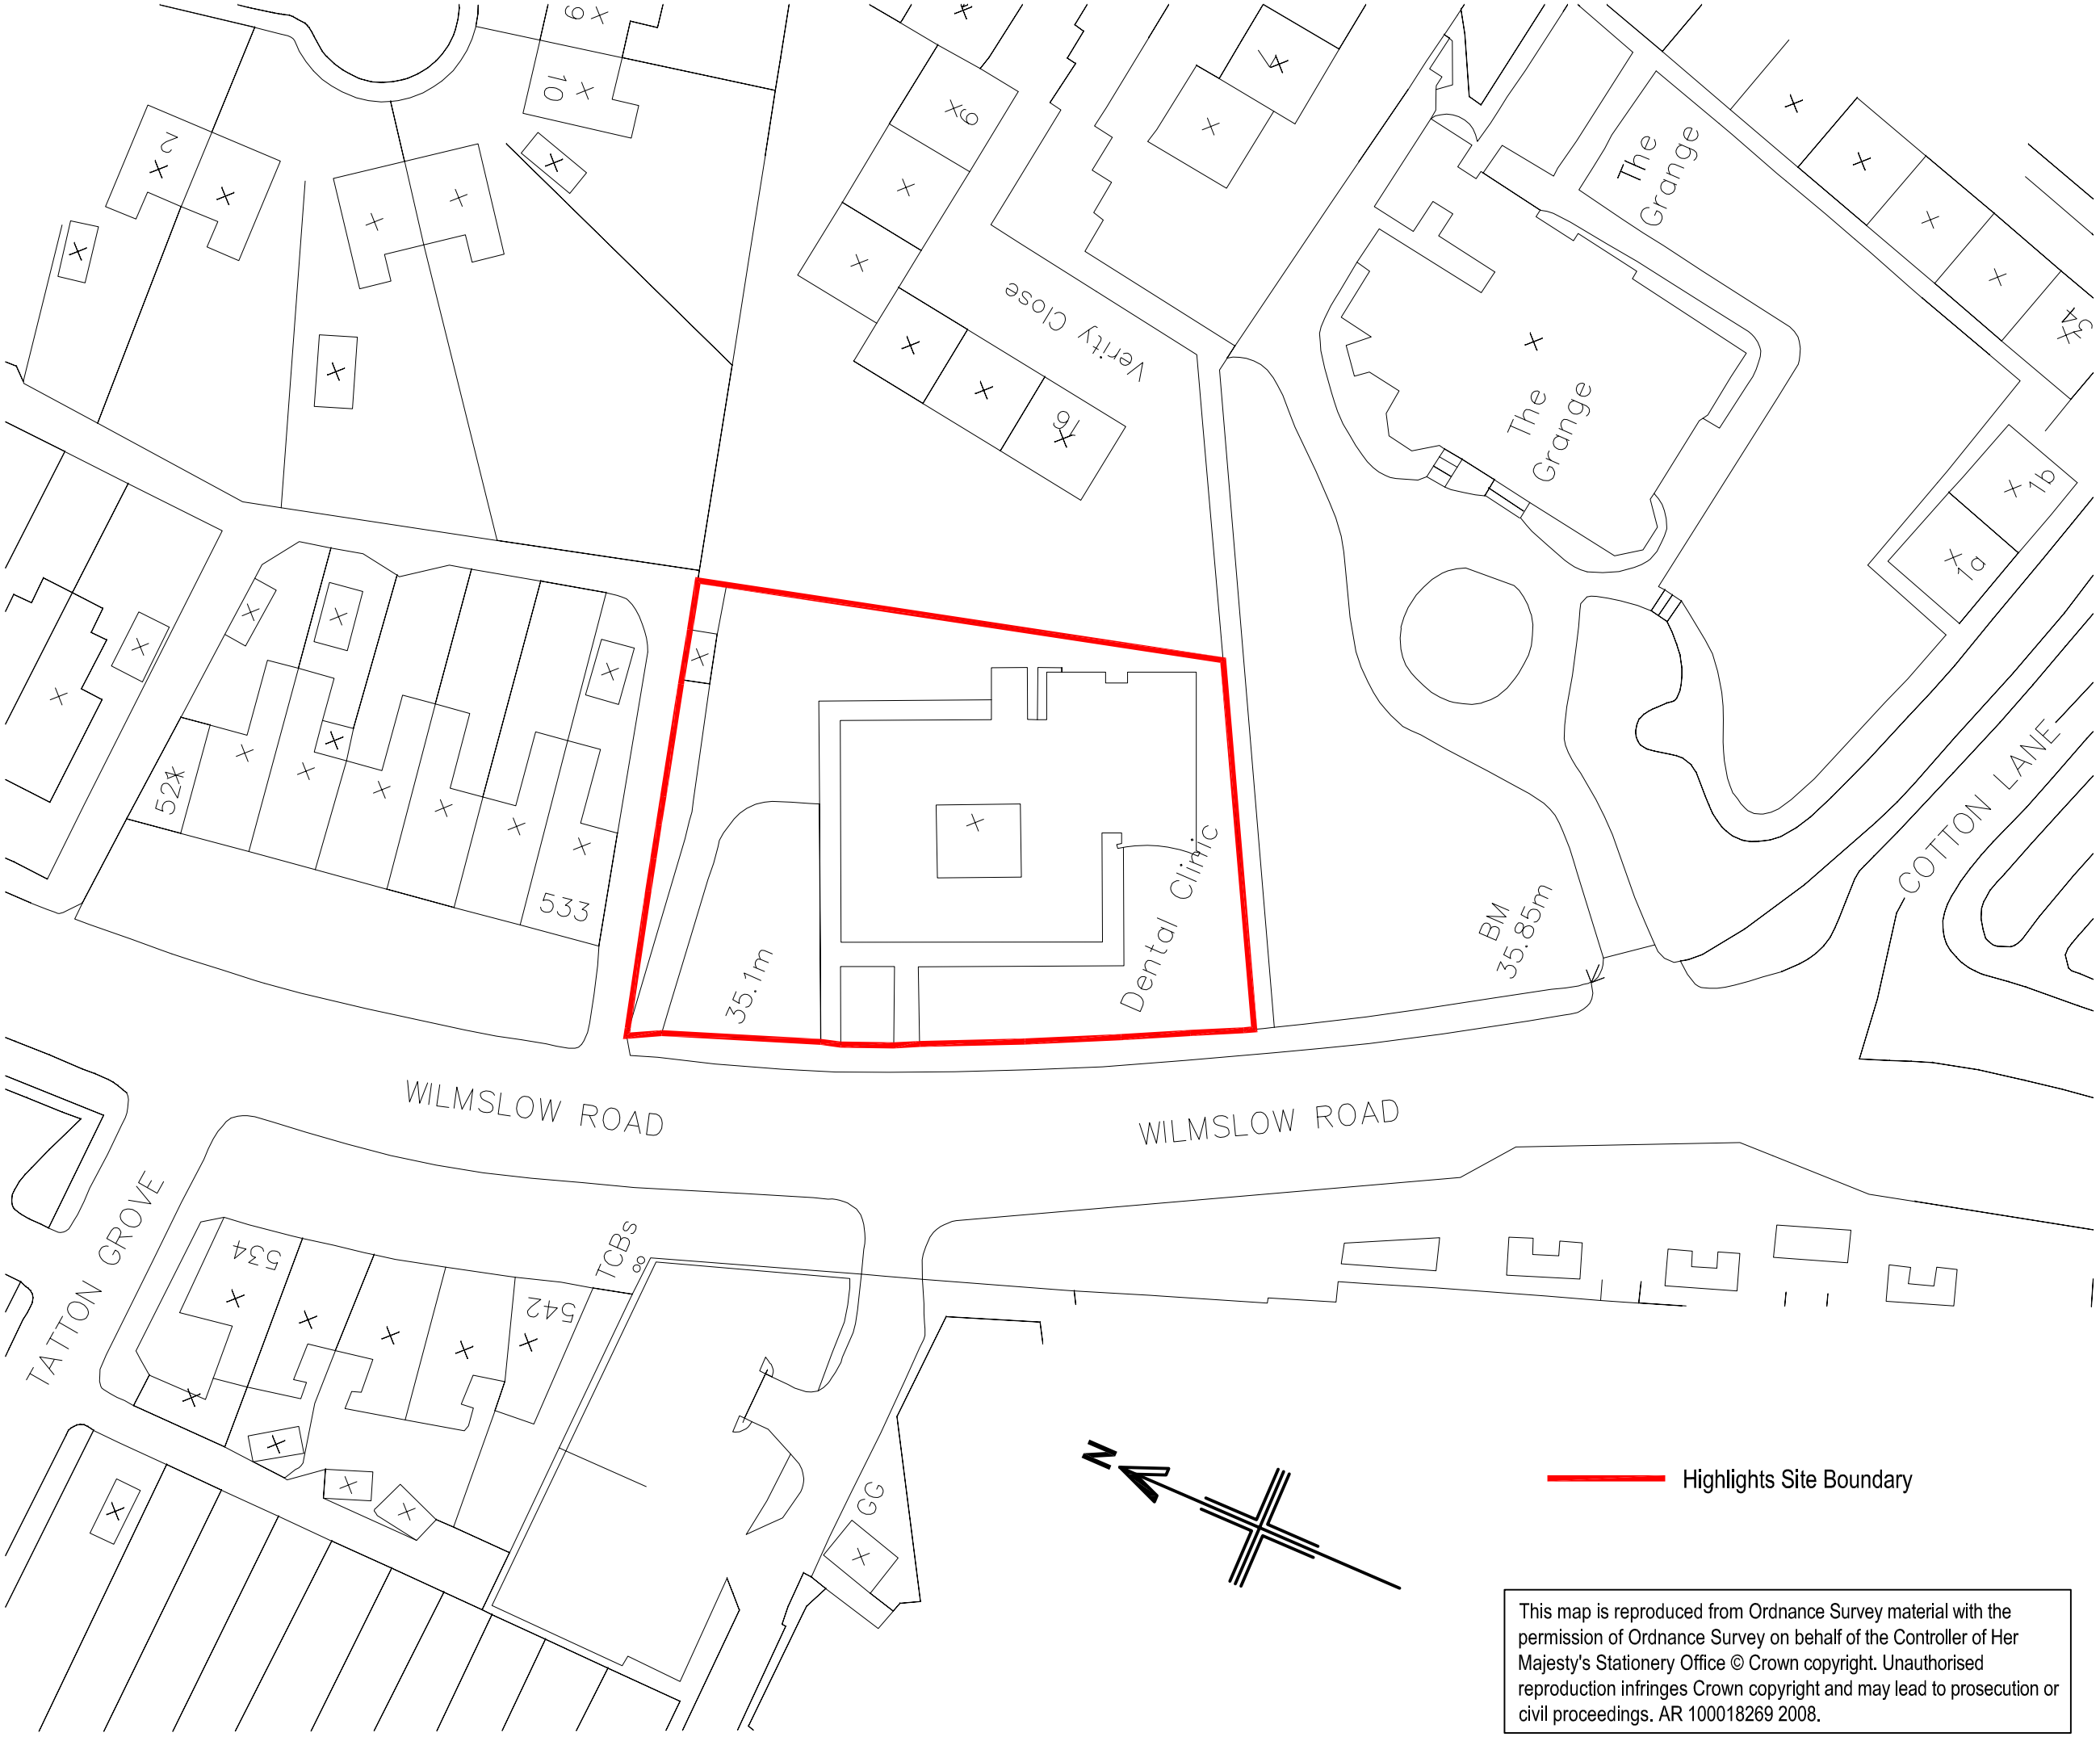



NOTES:

1) UNDER NO CIRCUMSTANCES SHOULD DIMENSIONS BE SCALED FROM THIS DRAWING "IF IN DOUBT ASK"

2) THIS DRAWING IS TO BE READ IN CONJUNCTION WITH ALL OTHER RELEVANT DRAWINGS, ANY DISCREPANCIES, ERRORS OR OMISSIONS TO BE BROUGHT TO THE ATTENTION OF TAYLOR YOUNG.

3) ALL DIMENSIONS TO BE CHECKED BEFORE COMMENCEMENT

4) THIS DRAWING IS THE PROPERTY OF TAYLOR YOUNG AND MUST NOT BE COPIED OR REPRODUCED EITHER IN WHOLE OR IN PART WITHOUT WRITTEN PERMISSION

drawing originated by: SE — date: 02/09/08

| revisions | drawn | date |
|---|---|---|
| REV - | - | -- |
| - | | |

Highlights Site Boundary

This map is reproduced from Ordnance Survey material with the permission of Ordnance Survey on behalf of the Controller of Her Majesty's Stationery Office © Crown copyright. Unauthorised reproduction infringes Crown copyright and may lead to prosecution or civil proceedings. AR 100018269 2008.

# PLANNING

MANCHESTER PCT
Withington Clinic
Proposed additional parking

Proposed Site Plan

Scale: 1:500 @ A3
Reviewed by : NS

| job | drawing | rev |
|---|---|---|
| 4801 | L(90)00 | - |

taylor young|ty
chadsworth house
wilmslow road
handforth
cheshire
sk9 3hp

**tel: 01625 542 200**
**fax: 01625 542 250**
mail@tayloryoung.co.uk
www.tayloryoung.co.uk

EMS 75854
FS 00920
INVESTOR IN PEOPLE

architecture
graphics
healthcare planning
interior design
landscape architecture
regeneration
town planning
urban design
3D visualisation