A1

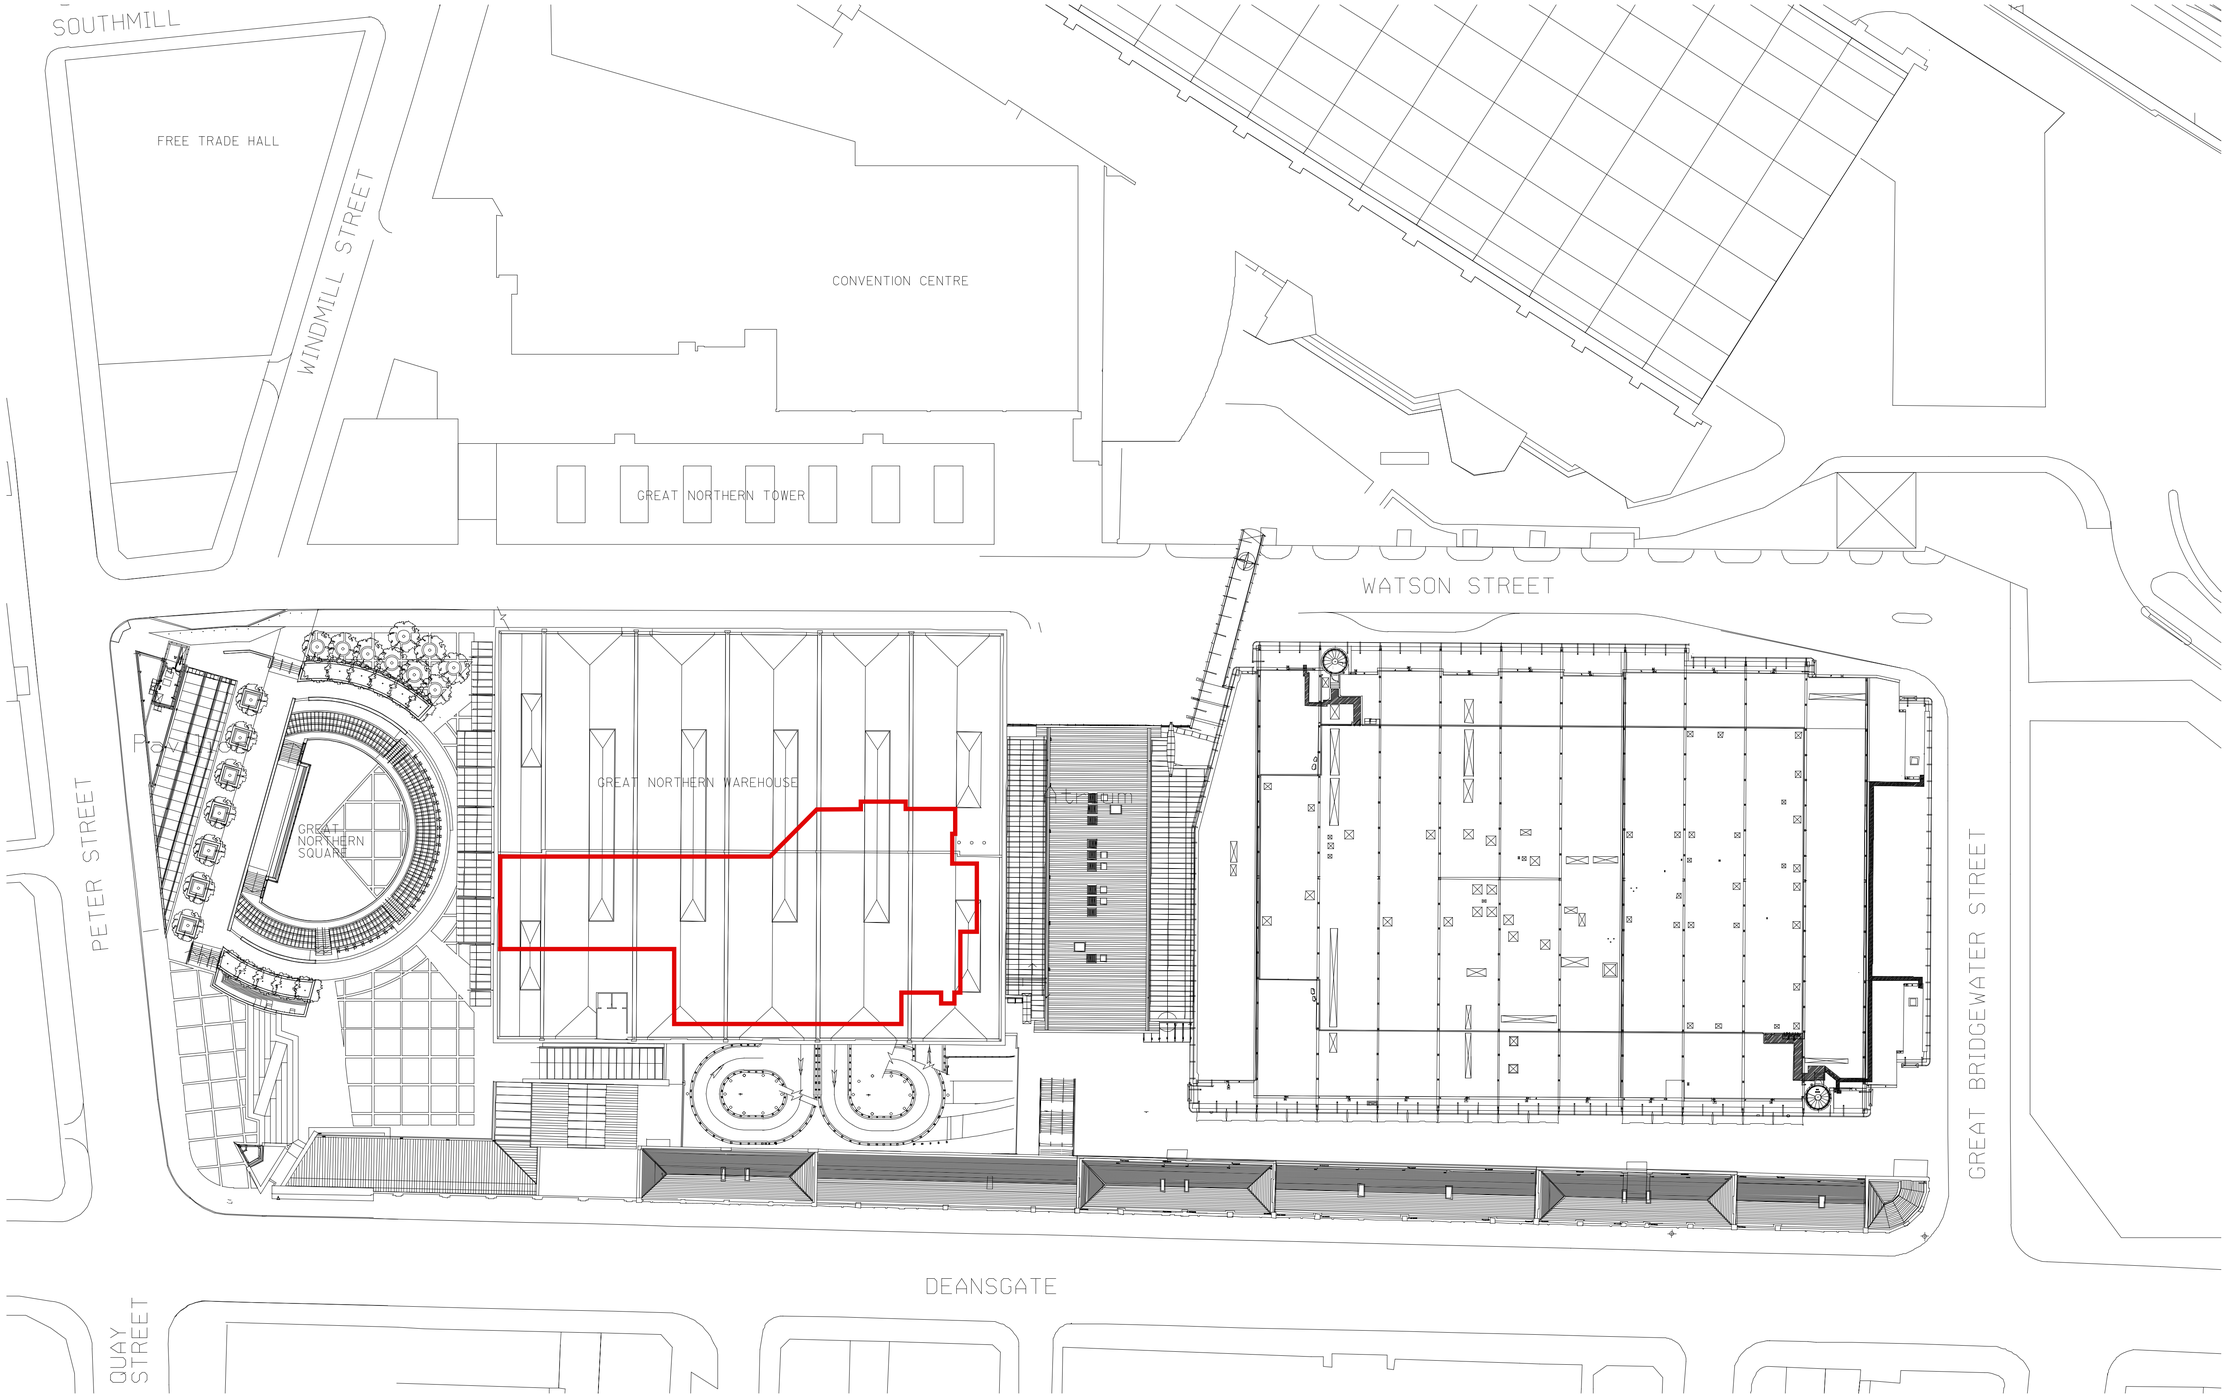

NOTES

REVISIONS

STATUS	
PRELIMINARY	
PLANNING	■
LICENSING	
PRICING	
CONSTRUCTION	
AS BUILT	

JOB NUMBER: 1107

PROJECT: GREAT NORTHERN MANCHESTER

SHEET NAME: SITE LOCATION PLAN

SHEET NUMBER: 100

REVISION: /

SCALE: 1:500 @ A1

All Star Lanes