




PROPOSED PLOT 6 & 7 FRONT ELEVATION (A)
SCALE - 1:100 @ A1

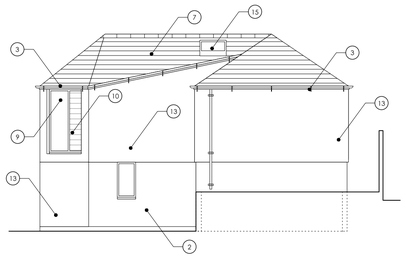

PROPOSED PLOT 6 & 7 SIDE ELEVATION (B)
SCALE - 1:100 @ A1

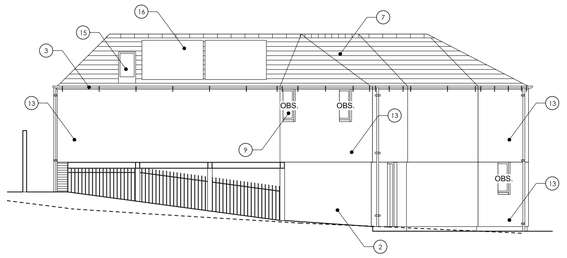


PROPOSED PLOT 6 & 7 REAR ELEVATION (C)
SCALE - 1:100 @ A1

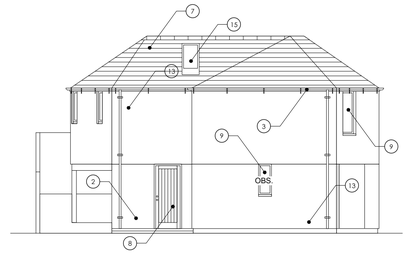


PROPOSED PLOT 6 & 7 SIDE ELEVATION (B)
SCALE - 1:100 @ A1

KEY:

1. FACING BRICK TO FRONT ELEVATION
2. COMMON BRICK TO SIDES AND REAR ELEVATIONS.
3. UPVC GUTTERS AND DOWNPIPES - COLOUR BLACK
4. PRECAST STONE SILL BELOW WINDOW OPENINGS
5. PRECAST STONE LINTEL ABOVE WINDOW OPENINGS ON FRONT ELEVATION
6. SOLDIER COURSE BRICKWORK WINDOW ABOVE OPENINGS ON REAR ELEVATION
7. ROOF TILE TO MATCH COLOUR OF ADJACENT BUILDINGS.
8. SOLID TIMBER FRONT DOOR - COLOUR TO BE AGREED.
9. TIMBER FRAMED DOUBLE GLAZED WINDOWS - COLOUR TO BE AGREED
   (THOSE MARKED "OBS" TO BE OBSCURED GLAZING
10. SOLID TIMBER PANELLED VENTILATION PANEL TO WINDOWS - COLOUR TO BE AGREED.
11. GLAZED TIMBER FRAMED FRENCH DOOR - COLOUR TO BE AGREED.
12. EXISTING BRICKWORK TO RETAINED CHURCH INN FACADE
13. TIMBER CLADDING - COLOUR TO BE AGREED
14. TIMBER CLAD GARAGE DOOR - COLOUR TO BE AGREED
15. ROOFLIGHT
16. PHOTOVOLTAIC PANELS

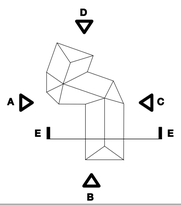

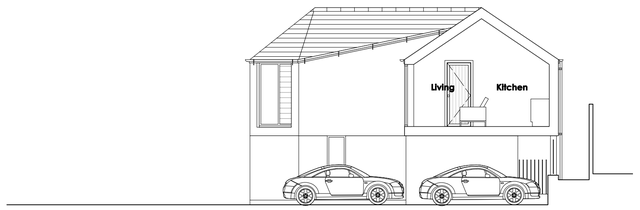

PROPOSED PLOT 6 & 7 SECTION (E-E)
SCALE - 1:100 @ A1

IMPORTANT NOTES:

REVISION	DATE	DESCRIPTION

CLIENT: HALE ESTATES
PROJECT: PROPOSED RESIDENTIAL DEVELOPMENT
ADDRESS: THE CHURCH INN, NORTHENDEN
DRAWING TITLE: PROPOSED PLOTS 6 & 7 ELEVATIONS
SCALE: 1:100 @ A1 | DATE: AUG 2013
DRAWING NO: A169_P_109A

OLLIER SMURTHWAITE ARCHITECTS
106 Albert Mill, 10 Hulme Hall Road, Manchester, M15 4LY
T 0161 883 0838
F 0161 883 0839
E mail@olliersmurthwaite.com