

Proposed Front Elevation

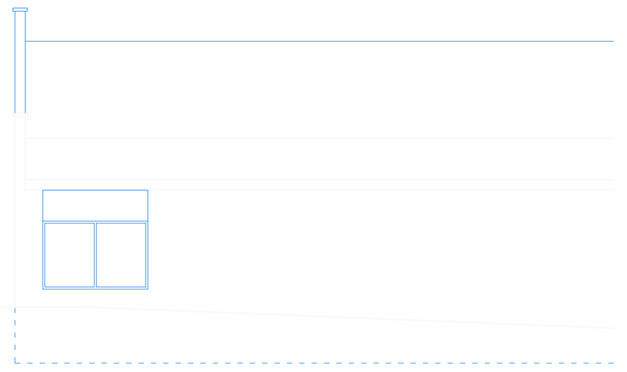

Proposed Side Elevation



Proposed Plan

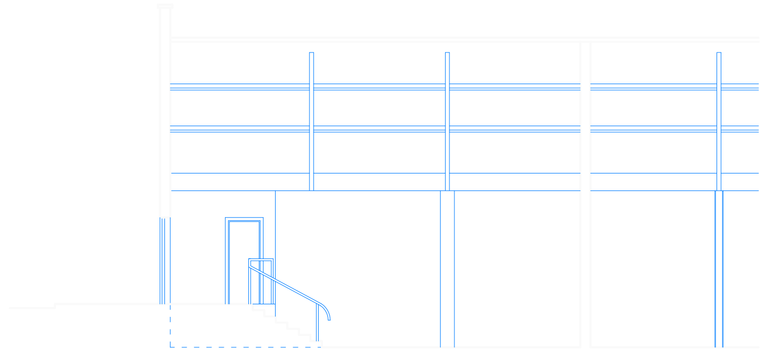

Proposed Cross Section

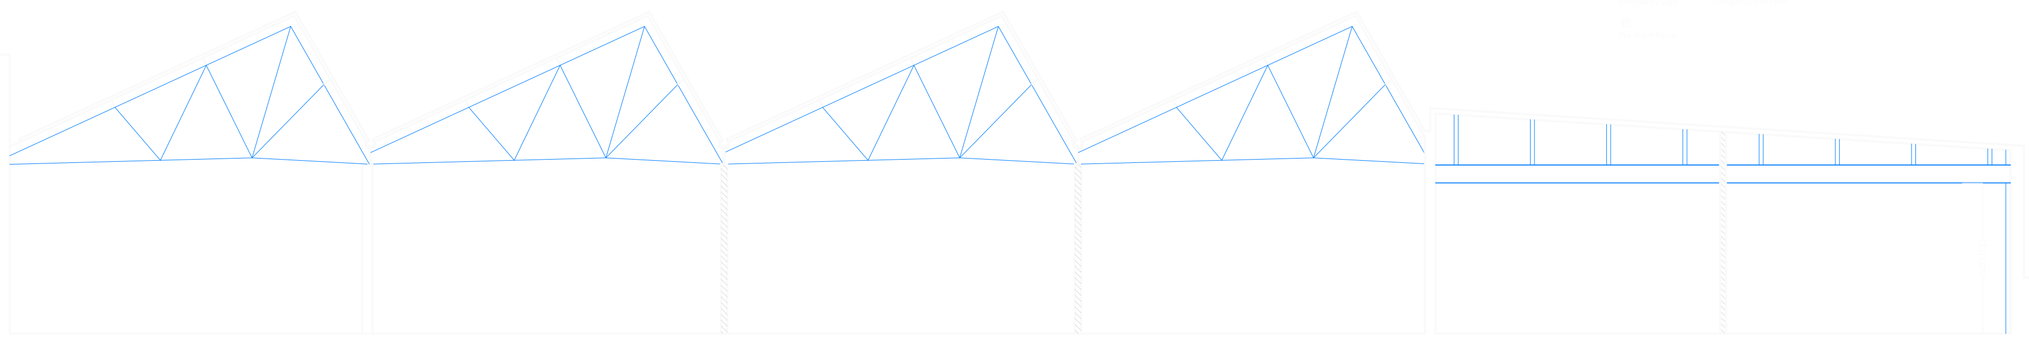

Longitudinal Section

Unit A4-A5 Cheetham Park Centre
Sharbarne Street
Manchester
M8 8NL

Tel: 0161 834 9471
Fax: 0161 832 7727

info@mashproperty.com

mash properties uk ltd

Project:
Proposed sub-division of warehouse into an additional 6 units

Address:
Gordons Cash & Carry Derby Street Manchester M8 8AT

Drawing:
Schematic Proposals

Client:
M. Gordon & Sons Ltd

Date: 1 July 2008
Scale: 1:100 @ A1

Drawing No:
G/100/2

COPYRIGHT © 2008 MASH PROPERTIES (UK) LIMITED. ALL RIGHTS RESERVED.
REFER TO DIMENSIONS AND DO NOT SCALE.