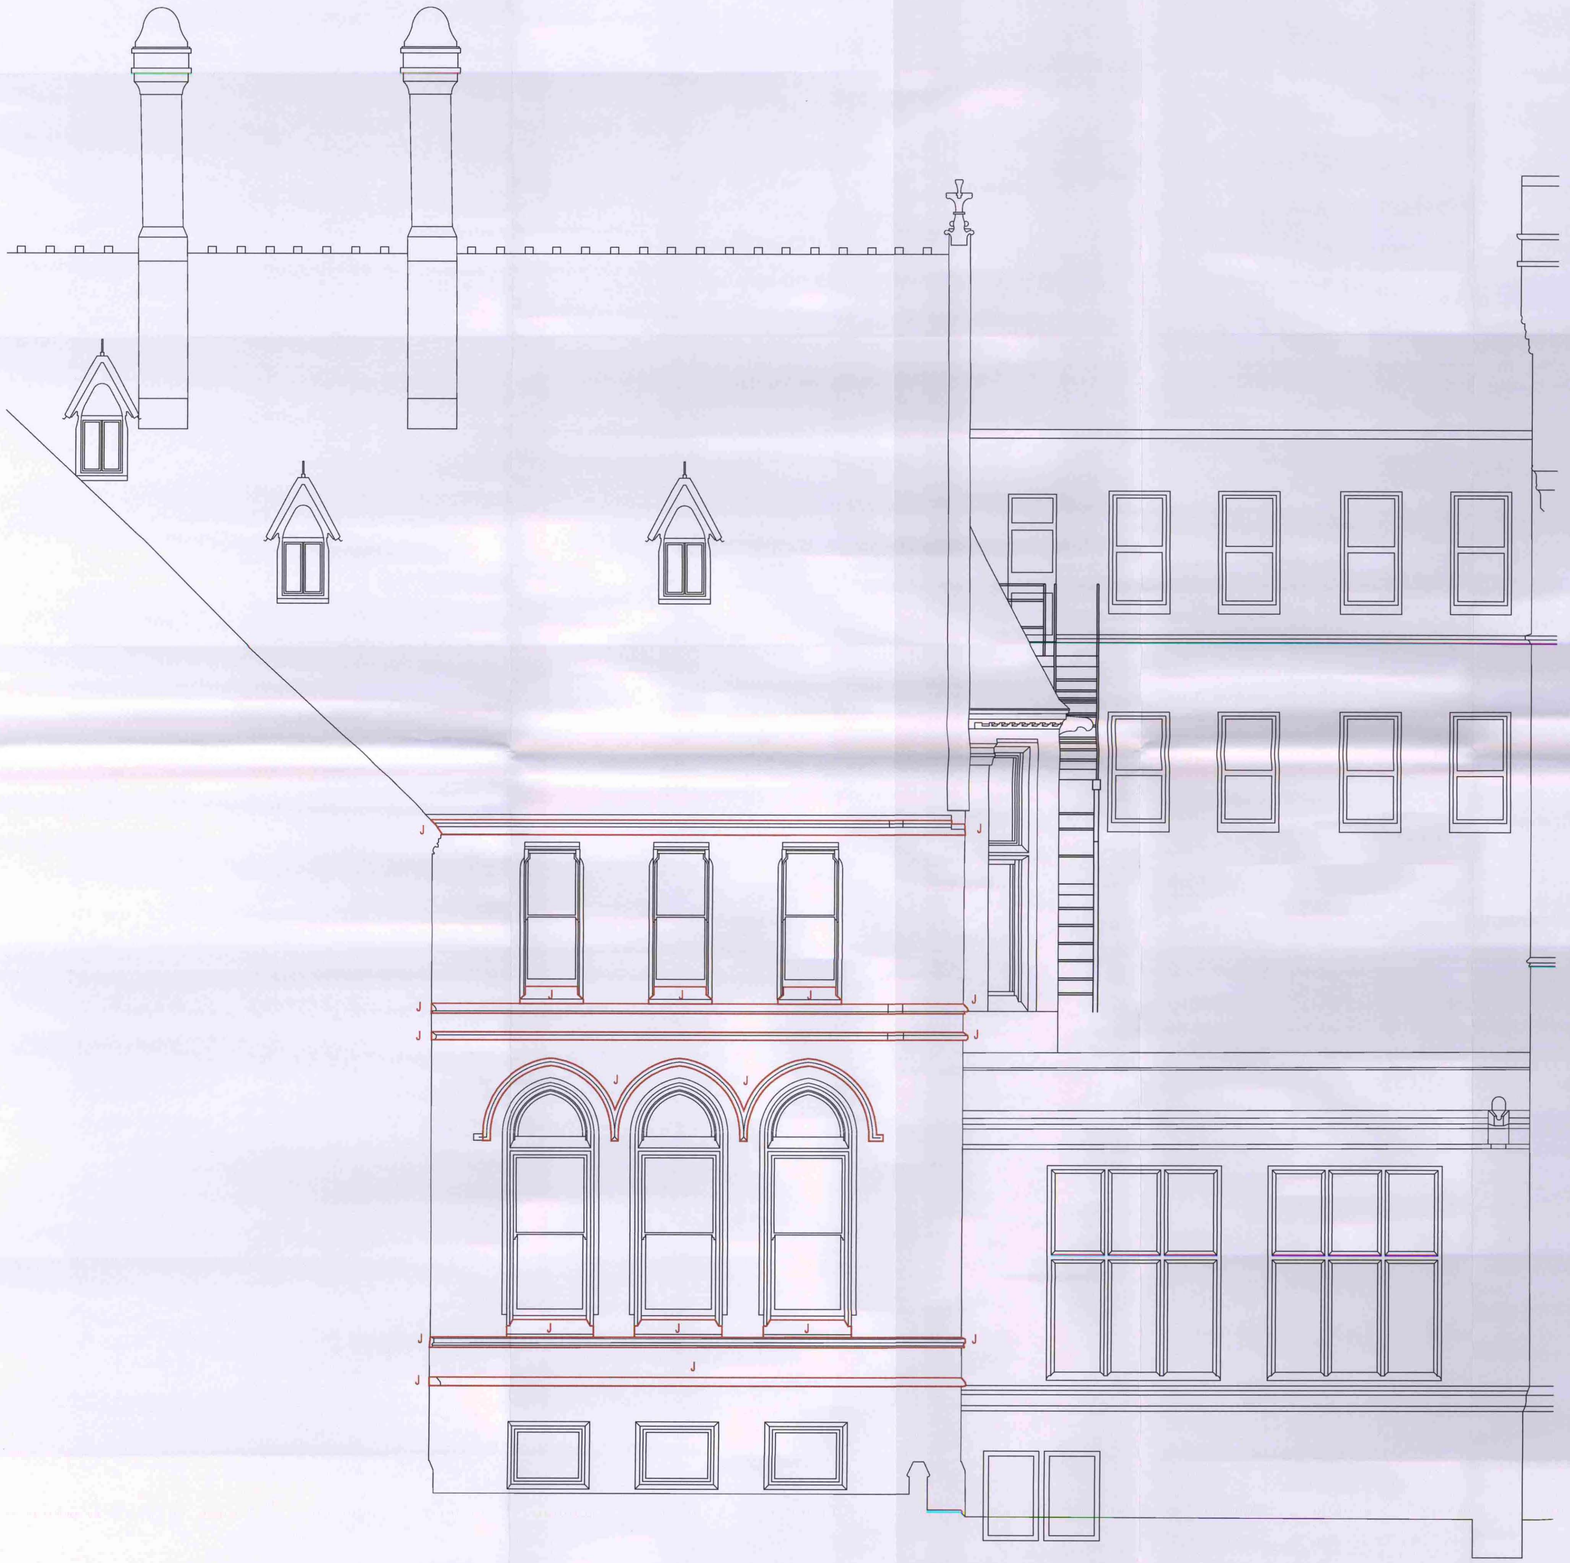


ELEVATION REFERENCE: **QU12**

DRAWING SURVEY CARRIED OUT OTHERS. DO NOT SCALE FROM THIS DRAWING - USE FIGURED DIMENSIONS ONLY

READ IN CONJUNCTION WITH ALL OTHER CONSULTANTS / SPECIALISTS DRAWINGS. REPORT ANY DISCREPANCIES BEFORE AFFECTED WORK COMMENCES

ALL SETTING OUT DIMENSIONS TO BE CHECKED ON SITE BY CONTRACTOR BEFORE WORK COMMENCES

THIS DRAWING REMAINS COPYRIGHT OF LLOYD EVANS PRICHARD ARCHITECTS LTD. COPY / DISTRIBUTE ONLY WITH CONSENT OF THE AUTHOR

NOTE

ALL SURVEY WORK HAS BEEN CARRIED OUT FROM THE GROUND - IT IS THEREFORE ESSENTIAL THAT A REVIEW OF ALL SPECIFIED MASONRY REPAIRS IS CARRIED OUT BY THE ARCHITECT ONCE SCAFFOLD ACCESS IS AVAILABLE

ALL WORKS TO MASONRY TO INCLUDE CONTINUING THE ITEM OF WORK *BEHIND* RAINWATER PIPES

SAMPLES TO BE PROVIDED OF ALL STONE AND MORTAR MIXES TO USED FOR ARCHITECT'S APPROVAL PRIOR TO COMMENCING ITEM OF WORK

LEGEND

J Cleaning & Pointing
Carefully clean stonework surface with the Stonehealth Doff System, to be carried out by approved contractor. Include repointing to all cleaned areas, including parapet wall, string courses and sills. C41

PLANNING AND BUILDING CONTROL
03 OCT 2011

REV. A - Additional areas for cleaning and pointing added; 1:5.08.11

Contract: MANCHESTER UNIVERSITY: PHASE 3 FABRIC REPAIRS

Client: UNIVERSITY OF MANCHESTER

Building / Structure: JOHN OWENS: ABUTMENT TO BEYER BUILDING

CLEANING AND REPOINTING OF FEATURES

Drawing No.: GA-08J

Scale: 1:50 @ A1

Contract No.: 4106

Drawn: CG

Date: August 2011

Revision: A

LLOYD EVANS PRICHARD

No.5 The Parsonage, Manchester M3 2HS
Tel: 0161-834 8251, Fax: 0161-832 1785