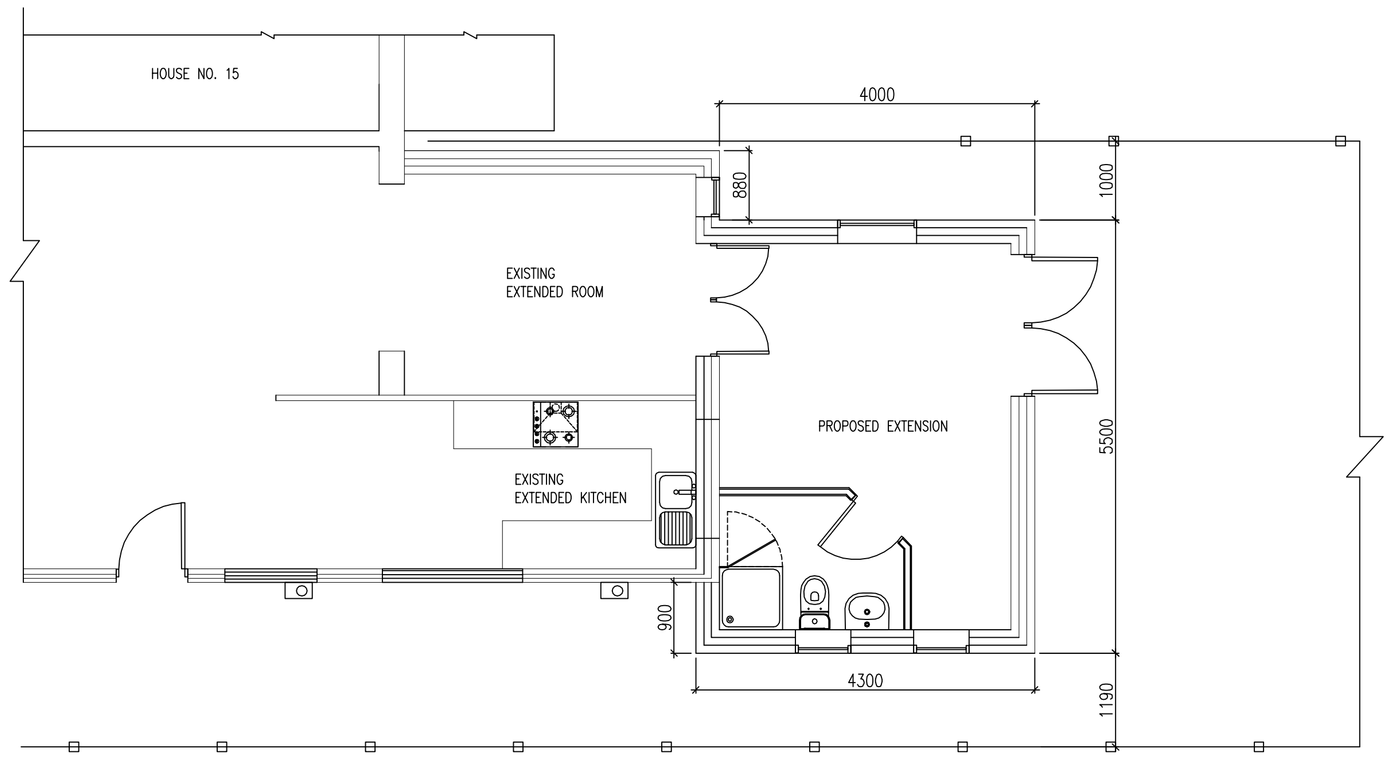

PROPOSED GROUND FLOOR PLAN



PROPOSED FRONT ELEVATION

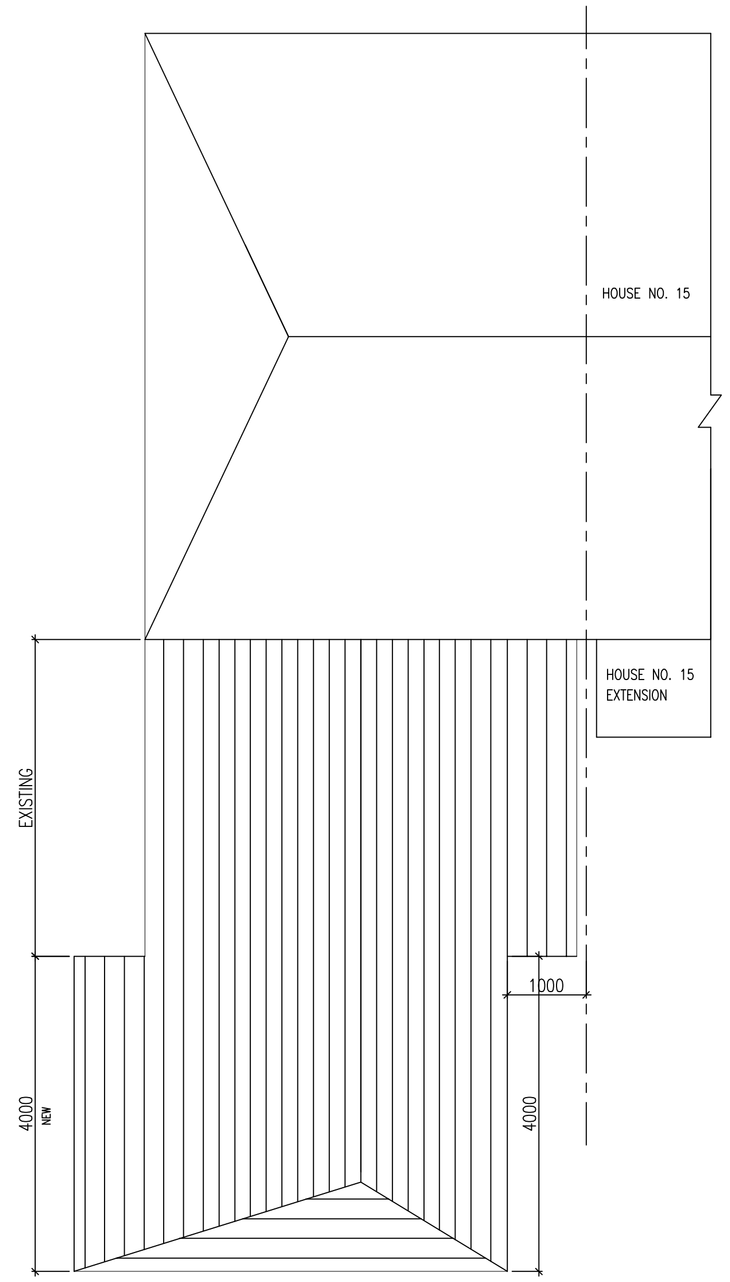

ROOF PLAN

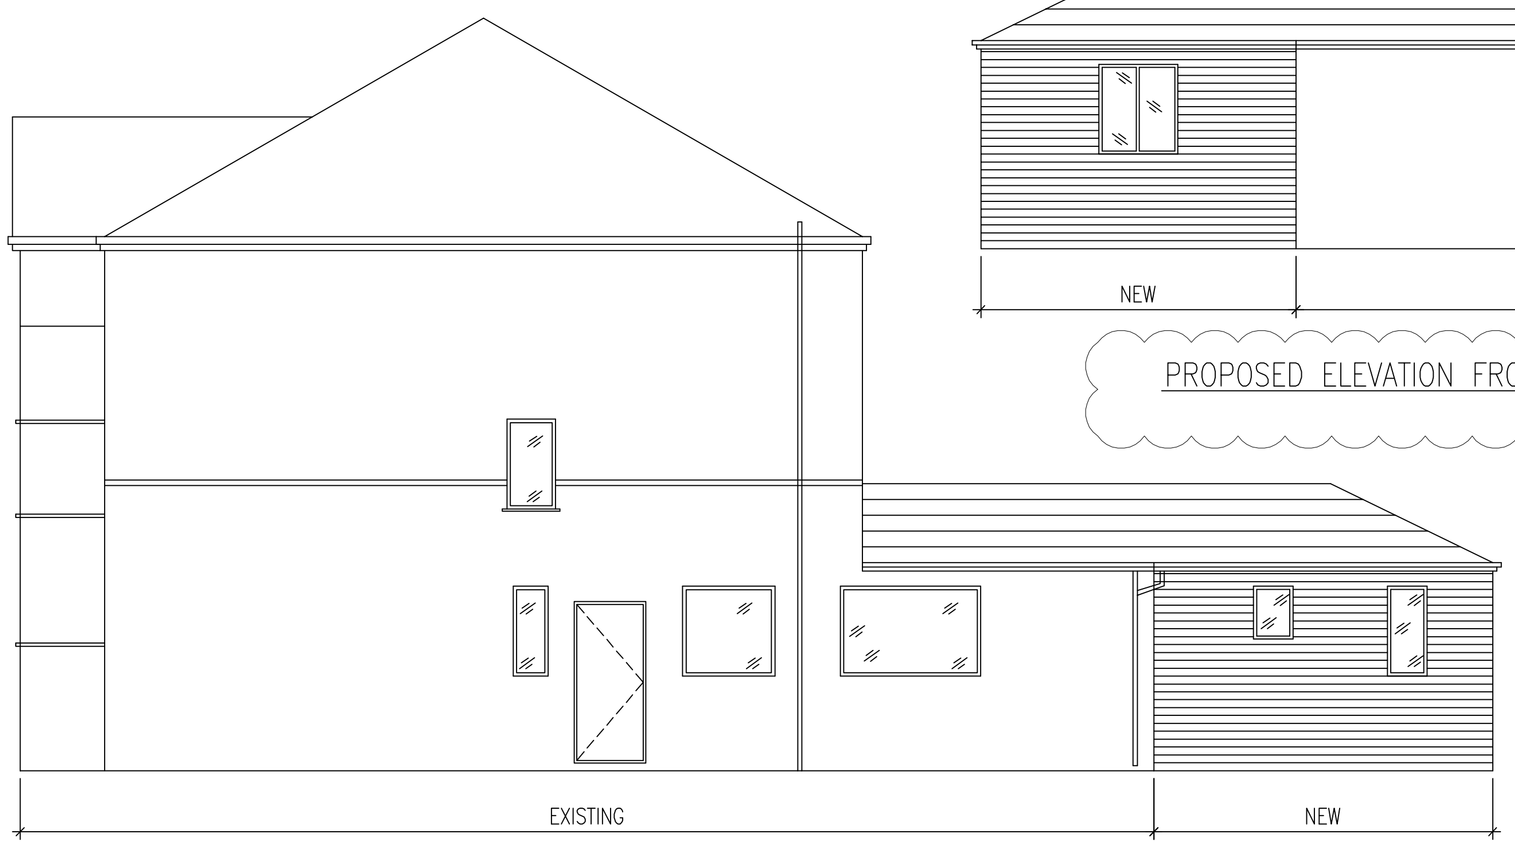

PROPOSED GABLE ELEVATION

PROPOSED ELEVATION FROM HOUSE NO. 15

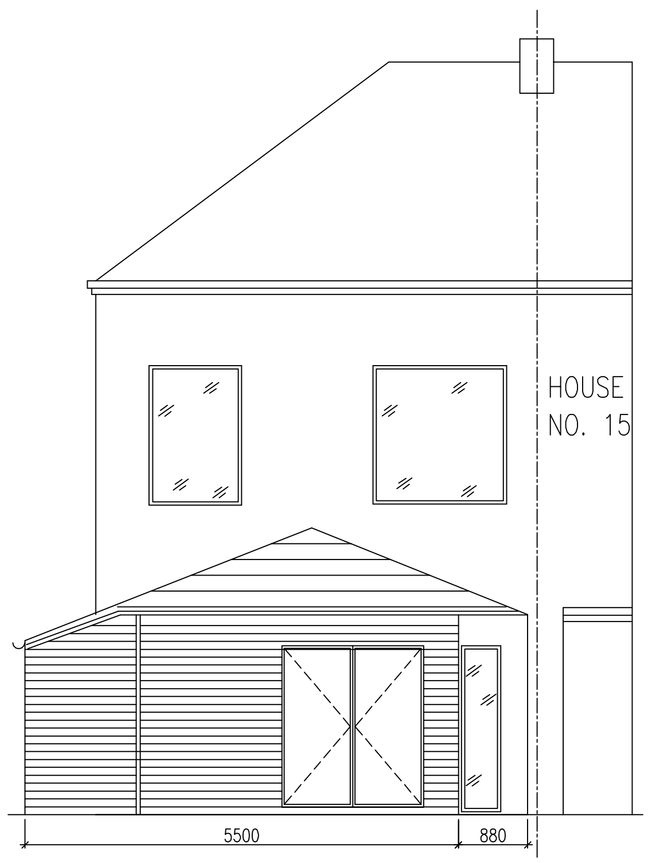

PROPOSED REAR ELEVATION

REV.	DESCRIPTION	DATE
A	ELEVATIONS ADDED	20/05/2013

PROPOSED SINGLE STOREY HIPPED ROOF EXTENSION

17, HEYRIDGE DRIVE
NORTHENDEN, MANCHESTER
M22 4HB

PDF created with pdfFactory trial version www.pdffactory.com