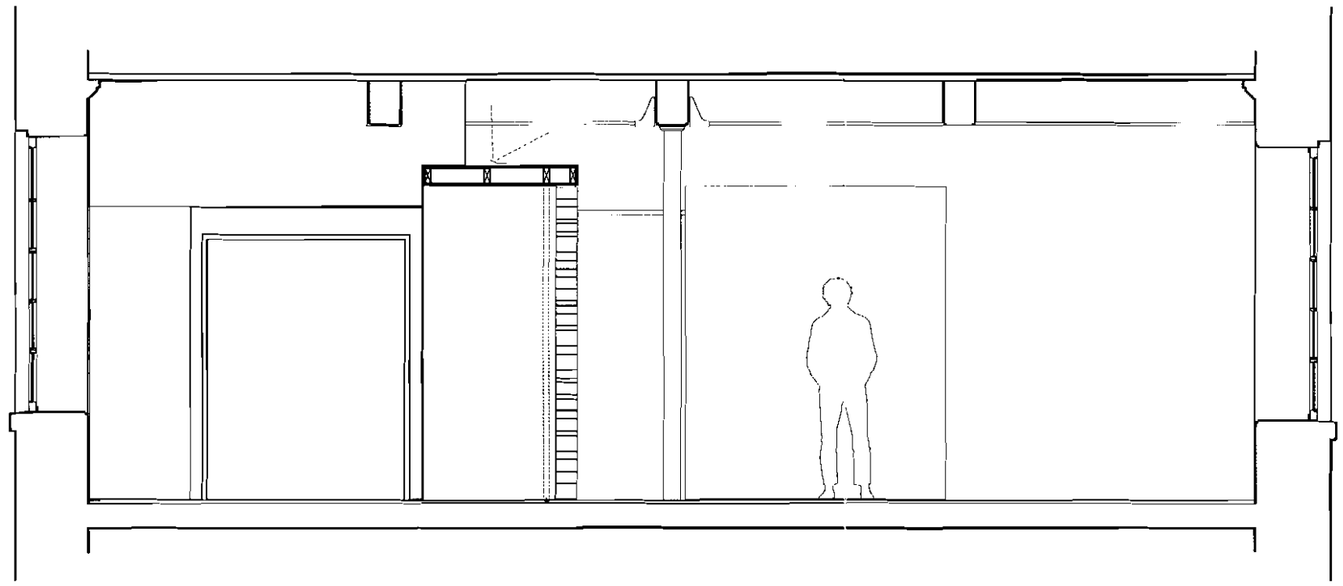

section g-g

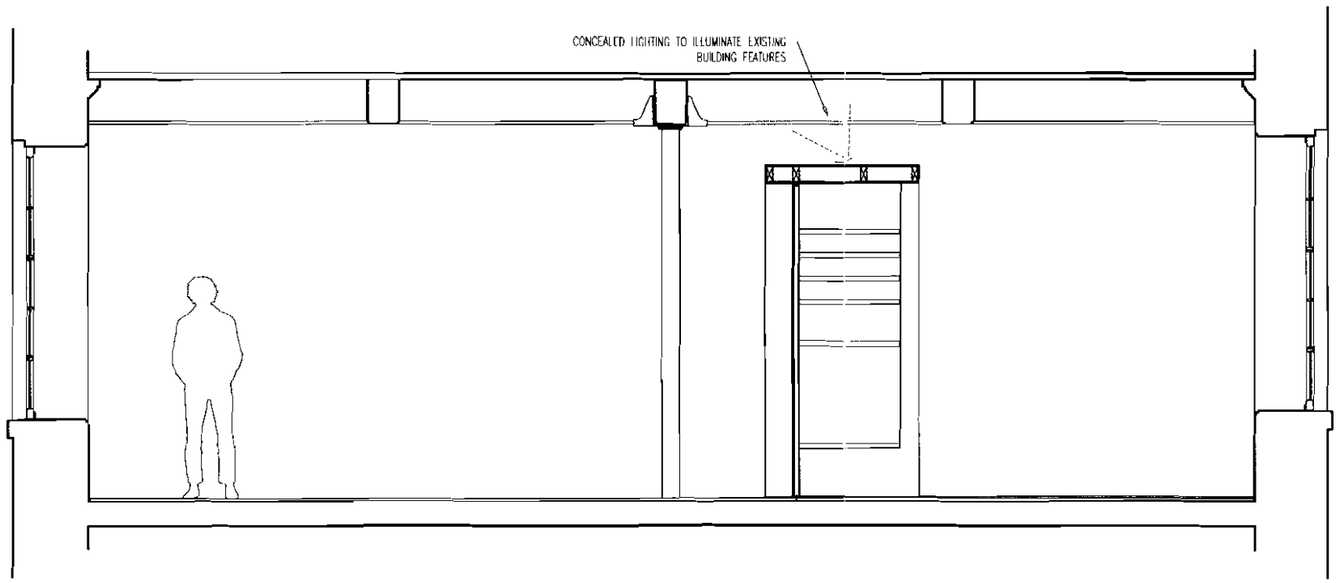

section h-h

notes

1 DO NOT SCALE FROM THIS DRAWING - USE FIGURED DIMENSIONS ONLY

2 READ IN CONJUNCTION WITH ALL OTHER CONSULTANTS/SPECIALISTS DRAWINGS REPORT ANY DISCREPANCIES BEFORE AFFECTED WORK COMMENCES

3 ALL SETTING OUT DIMENSIONS TO BE CHECKED ON SITE BY CONTRACTR BEFORE WORK COMMENCES

4 THIS DRAWING REMAINS COPYRIGHT OF SCOTT DONALD COPY/DISTRIBUT ONLY WITH CONSENT OF AUTHOR

15 MAY 2008

client SCOTT DONALD

project PLOT 205, ALBERT MILL, MANCHESTER

drawing title PROPOSED SECTIONS G-G & H-H

drawing number A.L.007

revision

drawing status PLANNING

scale 1:50 @ A3

date may 2008

checked

scott donald
T: 07786 230900
E: scott@reid-architects.com

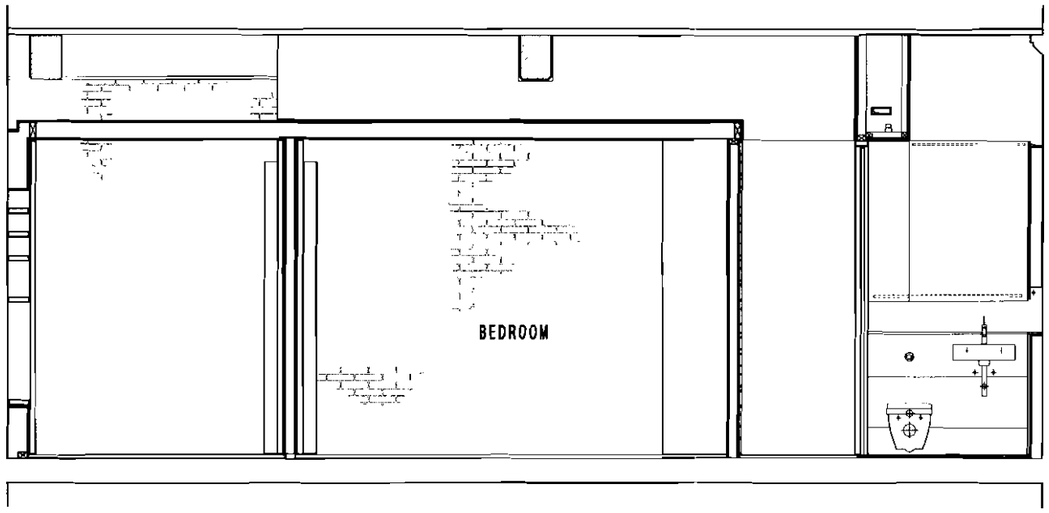

section l-l

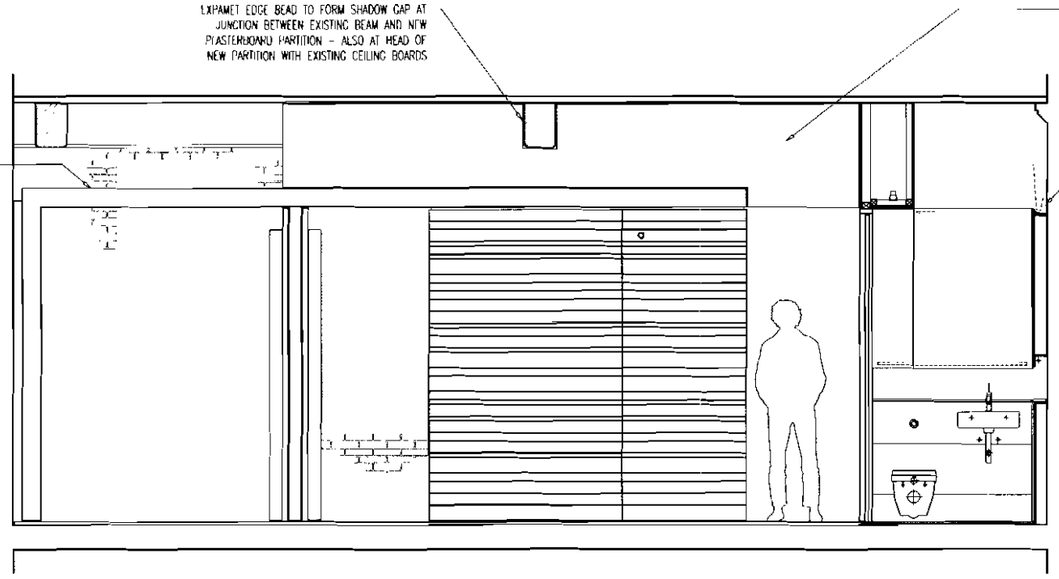

section m-m

notes

1. DO NOT SCALE FROM THIS DRAWING - USE FIGURED DIMENSIONS ONLY
2. READ IN CONJUNCTION WITH ALL OTHER CONSULTANTS/SPECIALISTS DRAWINGS REPORT ANY DISCREPANCIES BEFORE AFFECTED WORK COMMENCES
3. ALL SETTING OUT DIMENSIONS TO BE CHECKED ON SITE BY CONTRACTO BEFORE WORK COMMENCES
4. THIS DRAWING REMAINS COPYRIGHT OF SCOTT DONALD COPY/DISTRIBUT ONLY WITH CONSENT OF AUTHOR

15 MAY 2008

client SCOTT DONALD

project PLOT 205, ALBERT MILL, MANCHESTER

drawing title PROPOSED SECTIONS L-L & M-M

drawing number A.L.008

revision

drawing status PLANNING

scale 1:50 @ A3

date may 2008

checked

scott donald
T: 07786 230900
E: scott@reid-architects.com

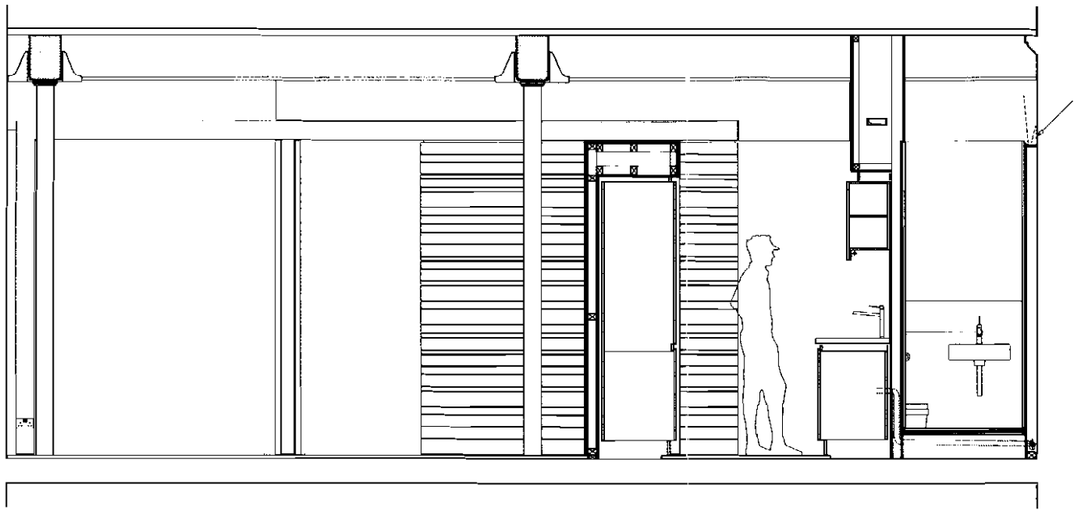

section p-p

..... - CONCEALED LIGHTING TO ILLUMINATE EXISTING BRICK WALL IN BATHROOM

notes:

1 DO NOT SCALE FROM THIS DRAWING USE FIGURED DIMENSIONS ONLY

2 READ IN CONJUNCTION WITH ALL OTHER CONSULTANTS/SPECIALISTS DRAWINGS REPORT ANY DISCREPANCIES BEFORE AFFECTED WORK COMMENCES

3 ALL SETTING OUT DIMENSIONS TO BE CHECKED ON SITE BY CONTRACTO BEFORE WORK COMMENCES

4 THIS DRAWING REMAINS COPYRIGHT OF SCOTT DONALD COPY/DISTRIBUT ONLY WITH CONSENT OF AUTHOR

15 MAY 2008

client SCOTT DONALD

project PLOT 205, ALBERT MILL, MANCHESTER

drawing title PROPOSED SECTIONS P-P

drawing number A.L.009

revision

drawing status PLANNING

scale 1:50 @ A3

date may 2008

checked

scott donald
T: 07786 230900
E: scott@reid-architects.com