
PLANS PREPARED FOR LOCAL AUTHORITY APPROVAL ALL DIMENSIONS TO BE CHECKED ON SITE

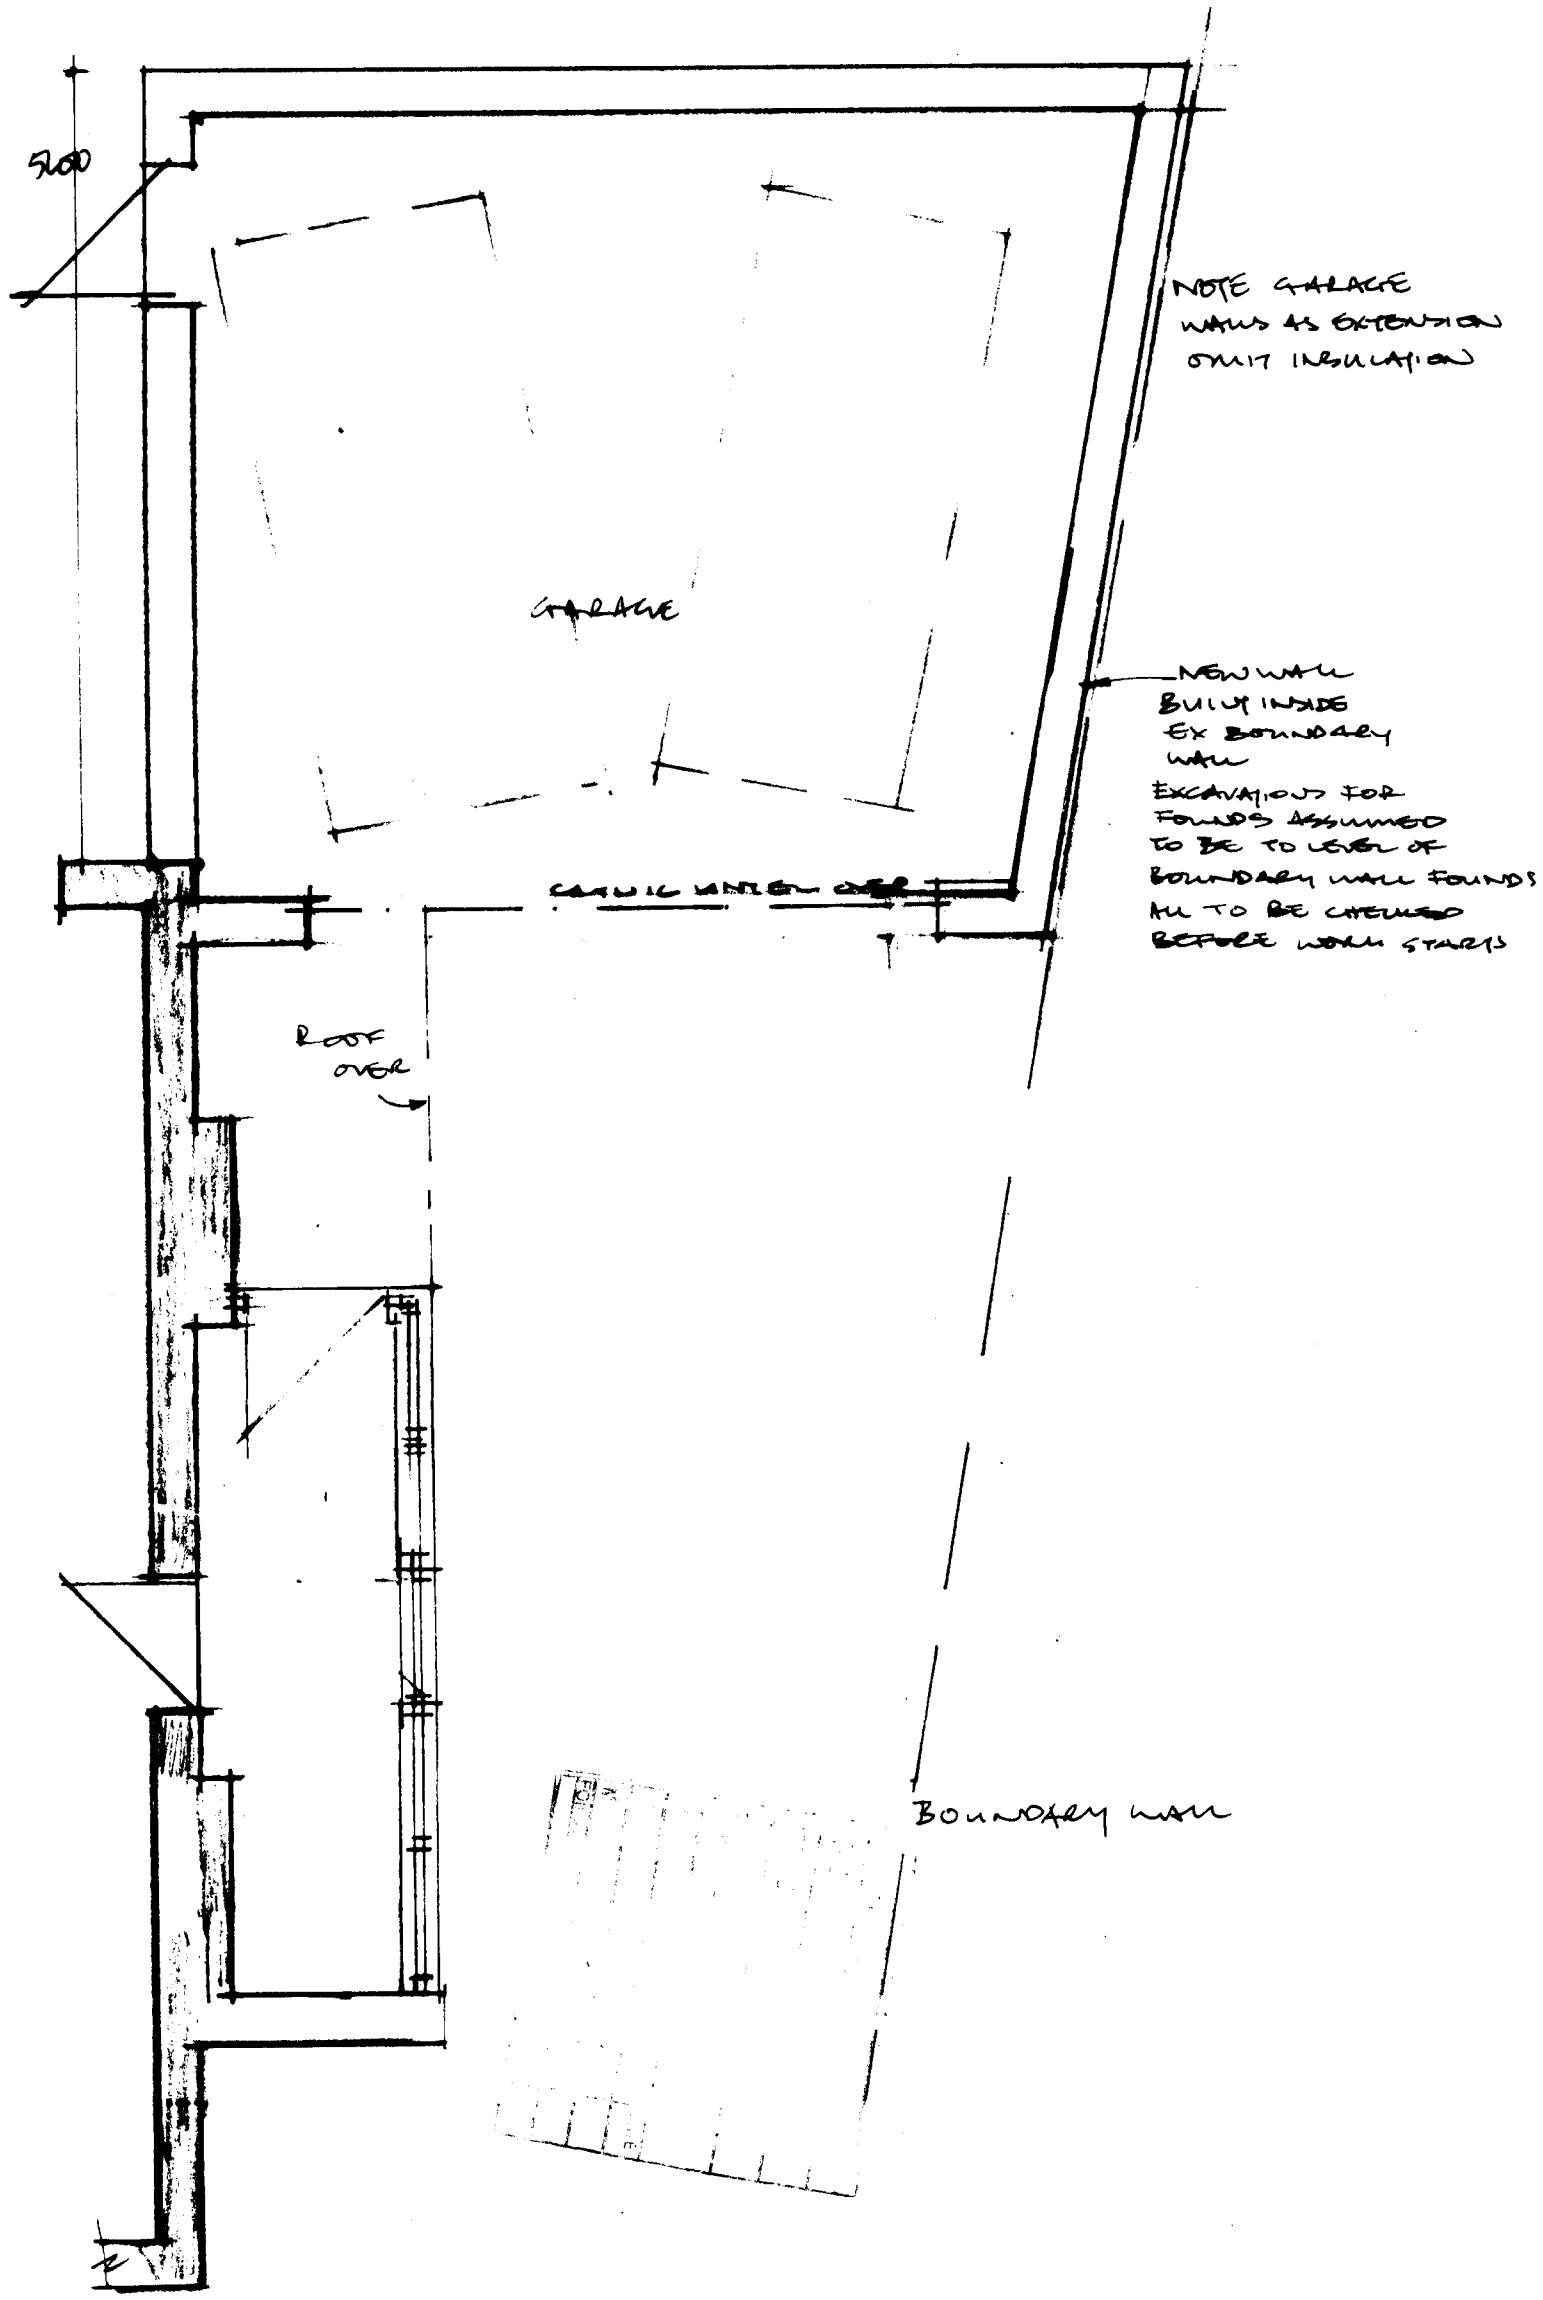

PROPOSED EXTENSIONS AT 9 SPRINGDALE GARDENS DIDSBURY	
GARAGE / PORCH PLANS	
SCALE 1:50	DRWG NO 08|009/A