NOTES
The Contractor is to check all dimensions and conditions on site before commencing. Do not scale from this drawing.
This drawing remains the copyright of POZZONI LLP.

SCALE BARS - TO BE USED ONLY AS GUIDANCE

1:100	mm	1000	3000	5000	7000	
1:200	mm	5000	10000	12000		
1:500	M	5	15	25	35	
1:1250	M	10	30	50	70	90

KEYPLAN

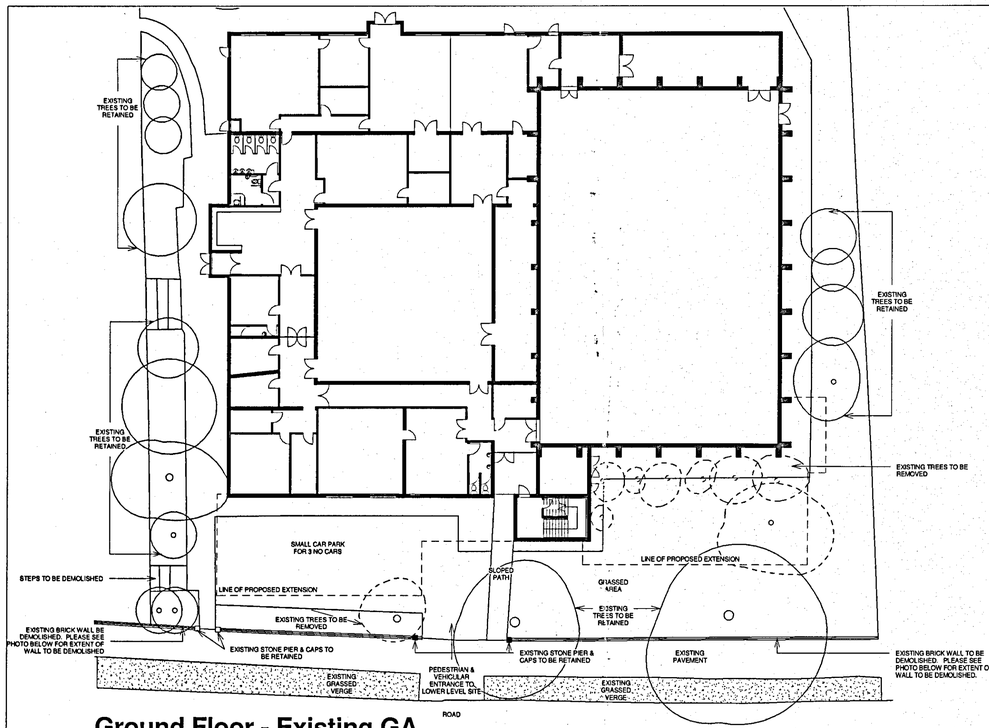

Ground Floor - Existing GA
1 : 250

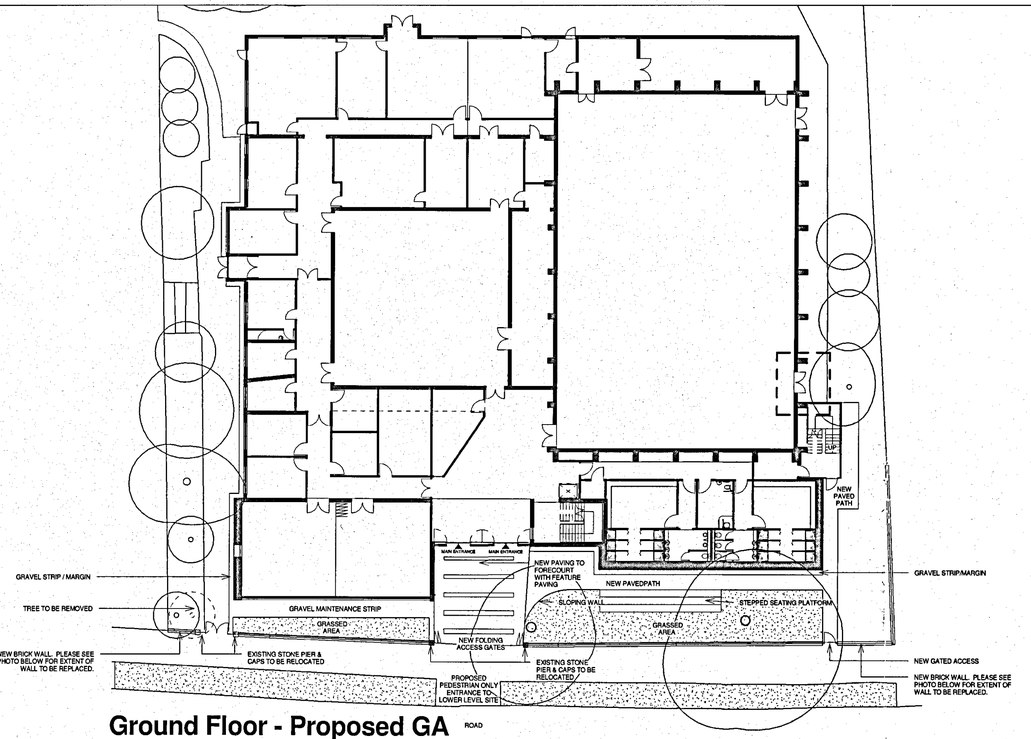

Ground Floor - Proposed GA
1 : 250

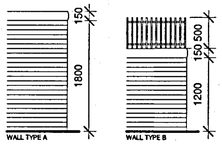

4 Wall types
1 : 50

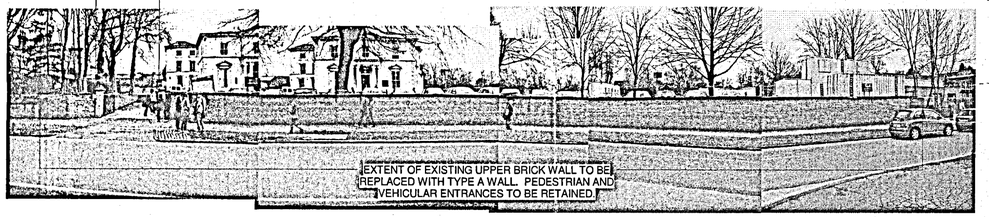

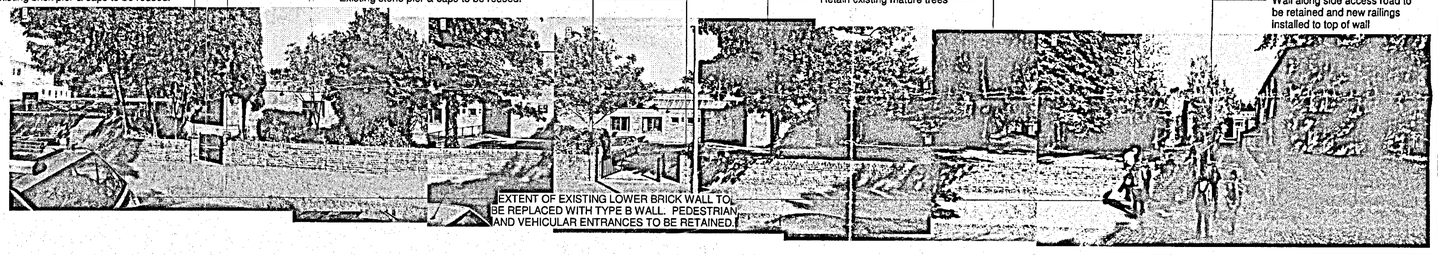

Existing Elevation - Lower Park Road Elevation

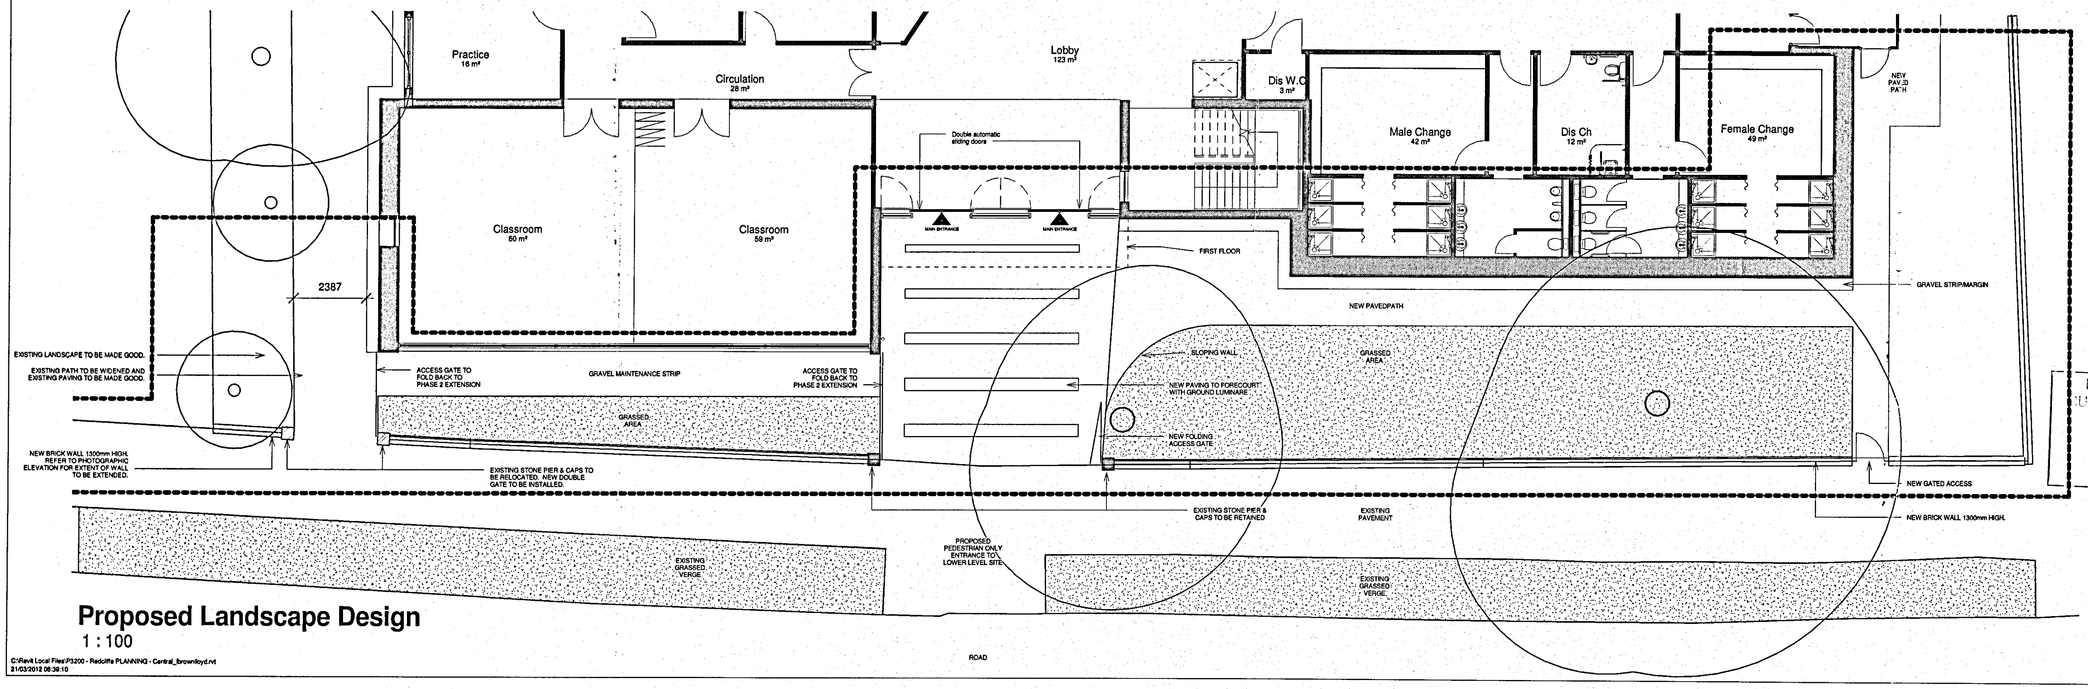

Proposed Landscape Design
1 : 100

C:\Revit Local Files\P3200 - Redcliffe PLANNING - Central_brownlloyd.rvt
21/03/2012 08:38:10

Rev	Description	By	Date

Client
Xaverian College

Job
Redclyffe Building Proposals

Drawing
Proposed Landscape Design

PLANNING AND BUILDING CONTROL
22 MAR 2012

- ☐ Feasibility
- ■ Design
- ☐ Tender
- ☐ Contract
- ☐ Construction
- ☐ As Built

Scale	As indicated	@ A1
Model	LBL	
Sheet	JP	
Checked	LBL	
Issue Date	12/03/12	Rev
Drg. No.	P3200 - 400	

POZZONI

T 0161 928 7848
F 0161 926 9428
E architects@pozzoni.co.uk

2 Woodville Road
Altrincham
WA14 2FH